HPK/2012/223

13 APR 2012

TITTLE

SITE BLOCK PLAN & LOCATION PLAN

PROJECT NAME AND ADDRESS

PROPOSED EXTENSION

9 WOODLEA ROAD
GLOSSOP
DERBYSHIRE

SCALE: VARIOUS @ A2	DWG. No. 001
DATE: APRIL 2012	
CHK. BY	DWG. BY: SJH
REF. No	PROJECT

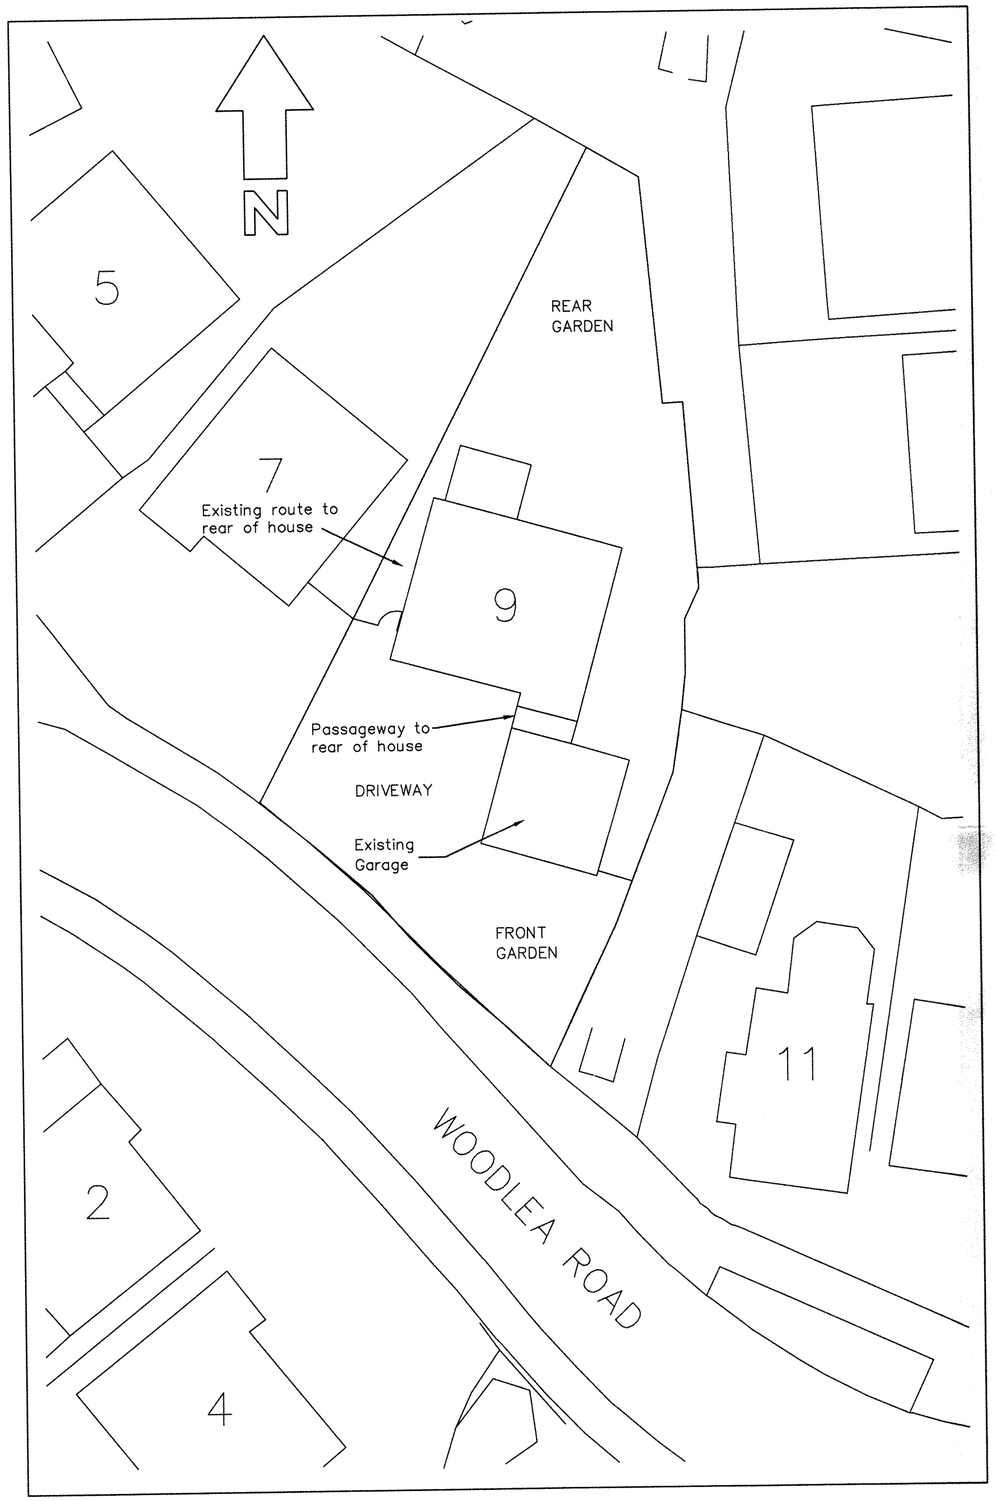

EXISTING SITE BLOCK PLAN
SCALE 1: 200

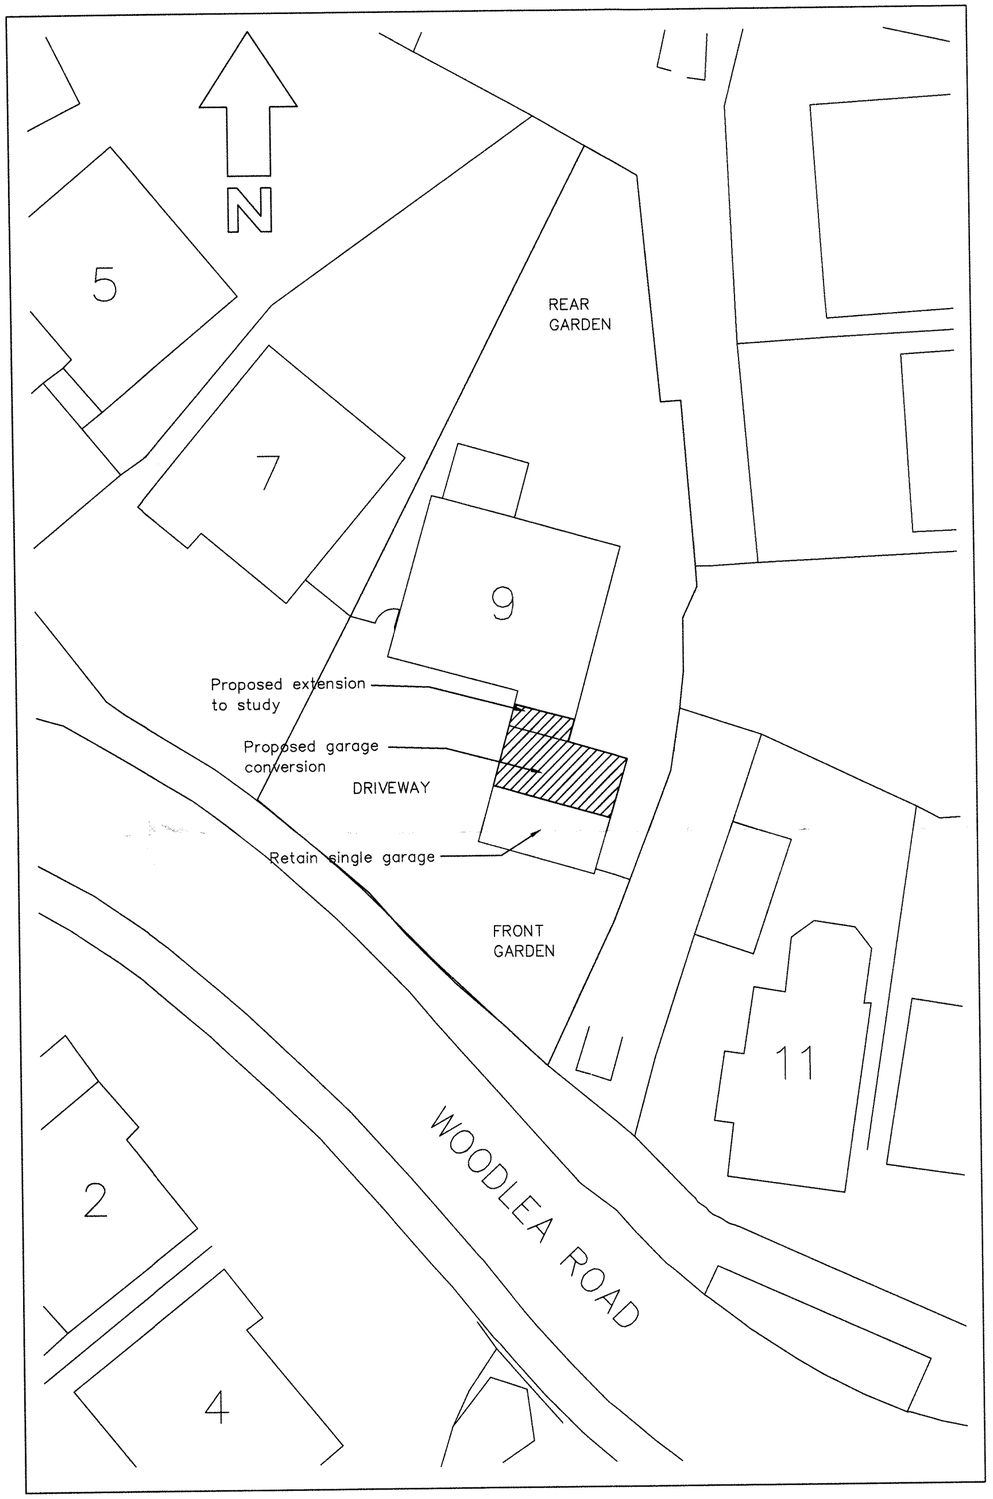

PROPOSED SITE BLOCK PLAN
SCALE 1: 200

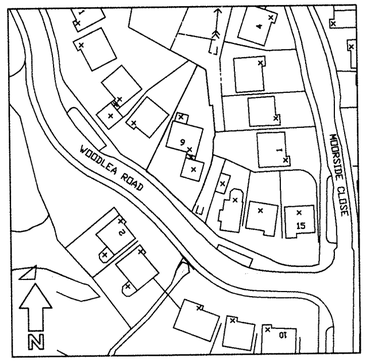

SITE LOCATION PLAN
SCALE 1: 1250