
HPK/2012/0227

PROPOSED EXTENSION 27 PARK CRESCENT, GLOSSOP

16 APR 2012

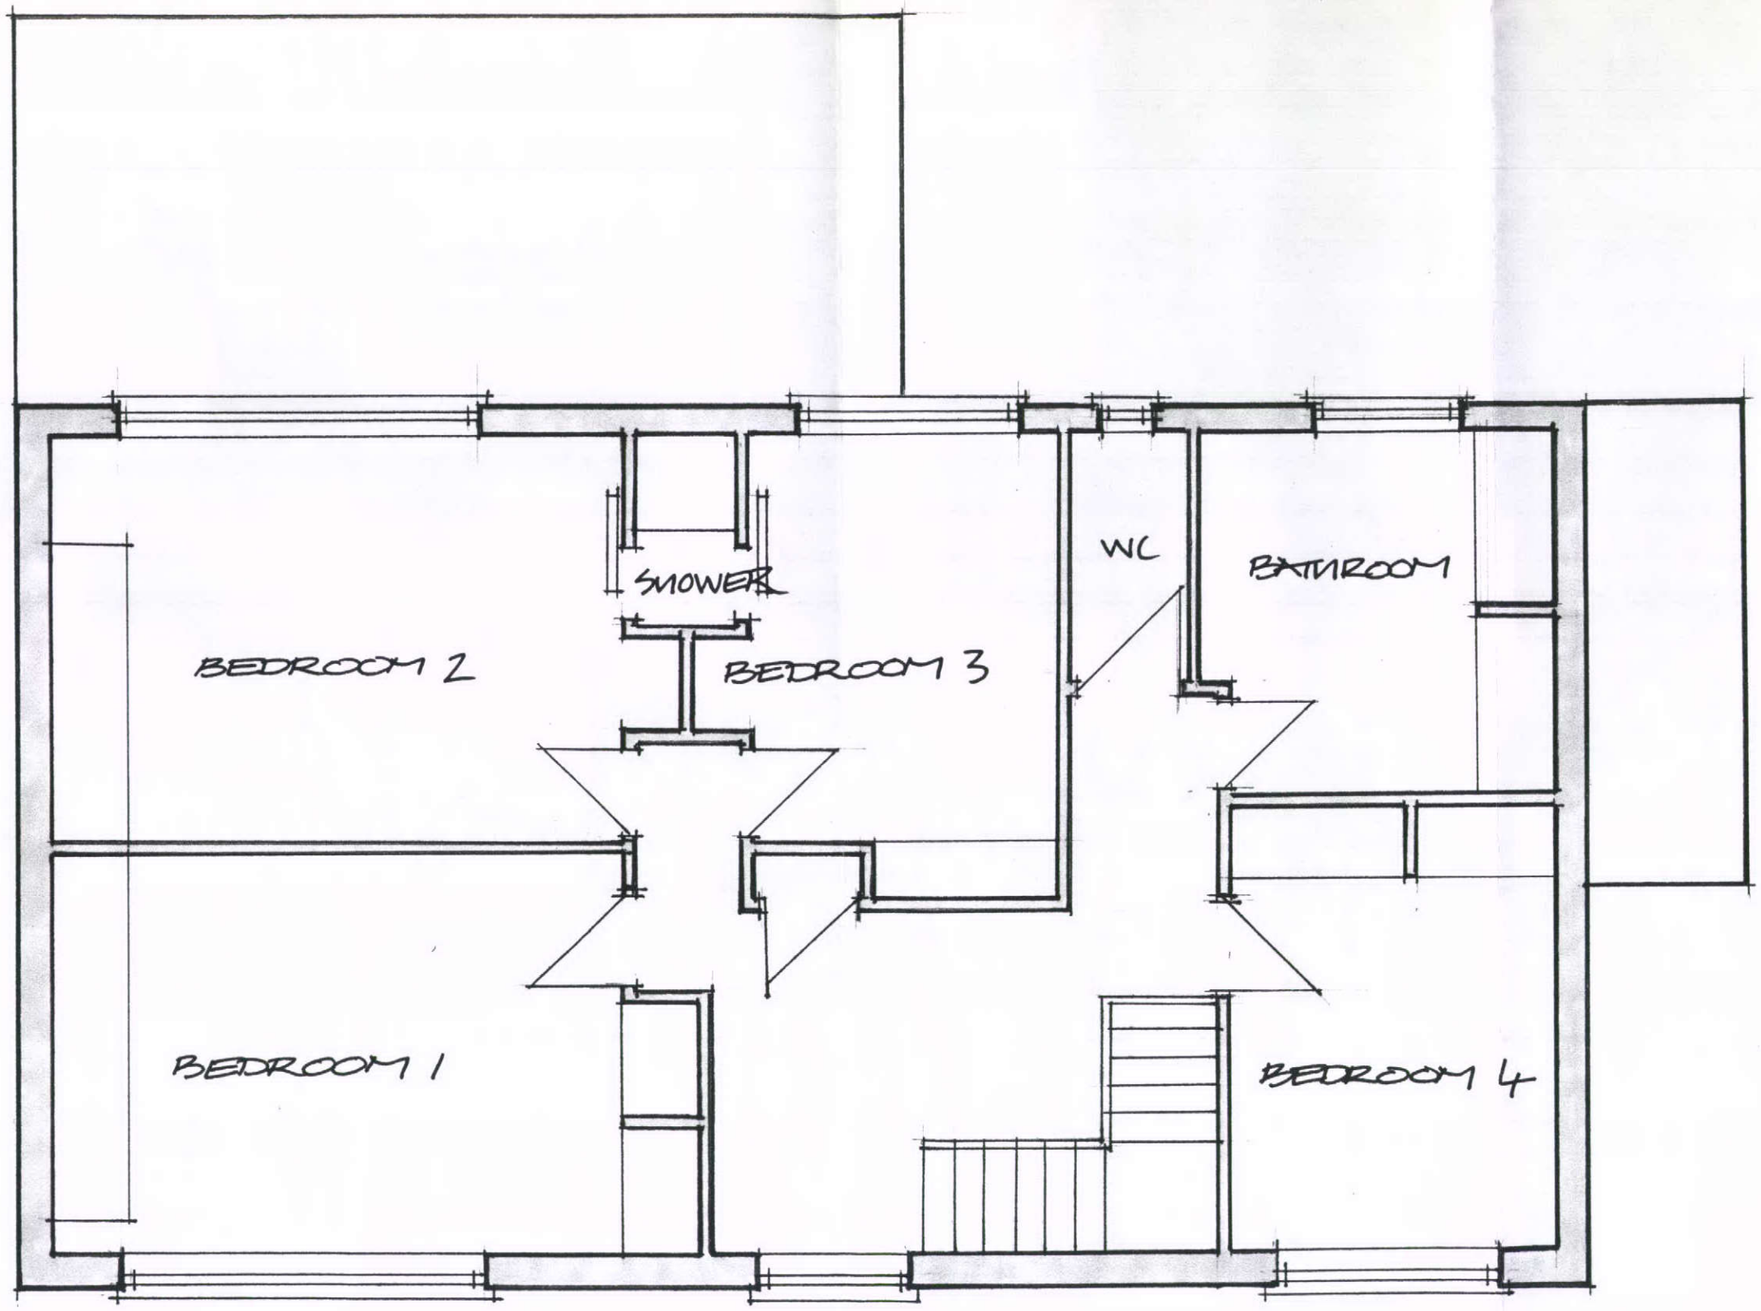

EXISTING F.FLOOR PLAN SCALE 1-50

DRWG 2