
HPK/2012/0227
16 APR 2012

PROPOSED EXTENSION 27 PARK CRESCENT, GLOSSOP

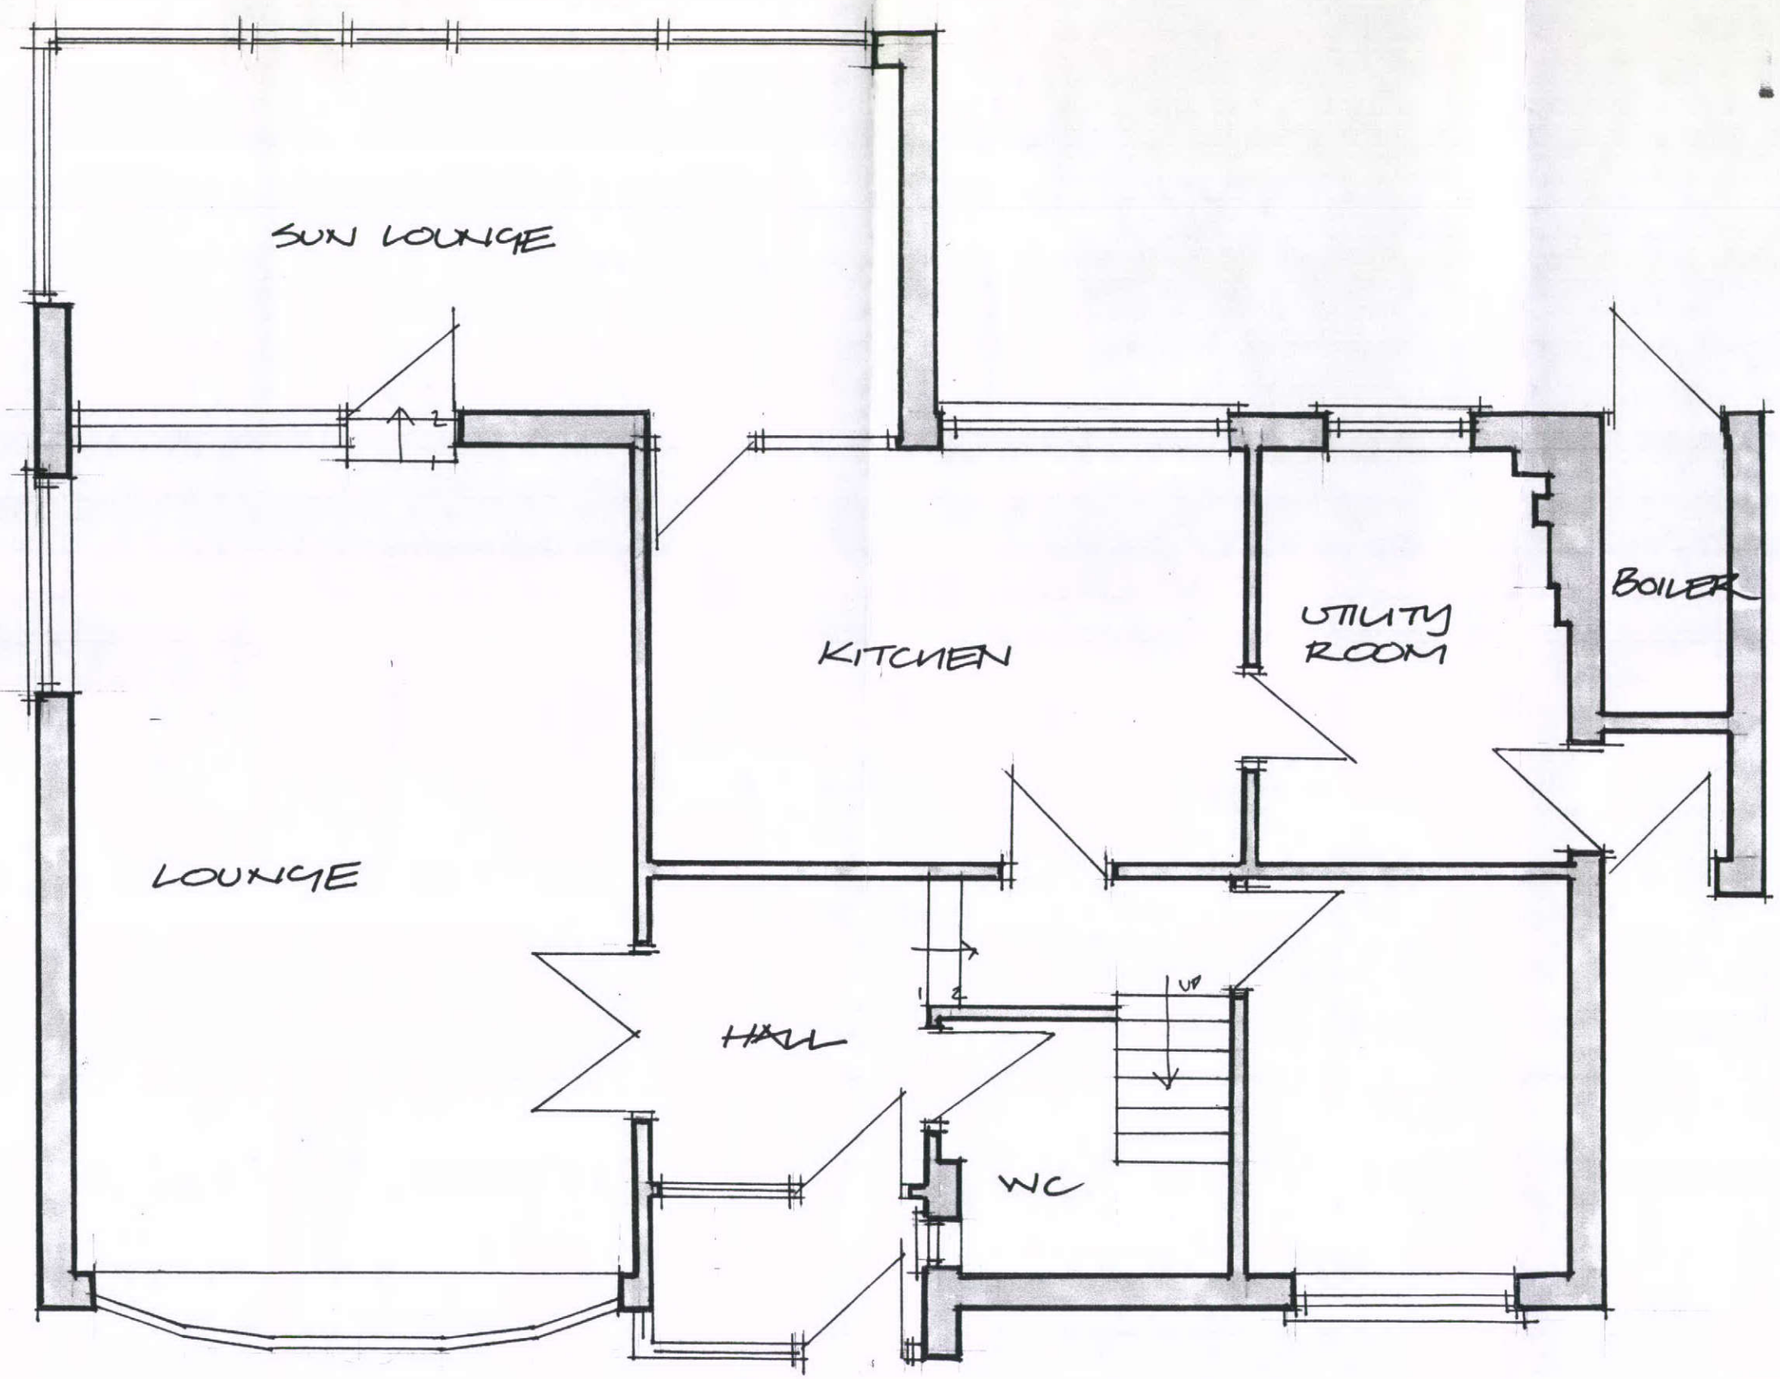

EXISTING G. FLOOR PLAN SCALE 1:50

DRWG 1