
HPK/2012/0227
16 APR 2012

# PROPOSED EXTENSION 27 PARK CRESCENT, GLOSSOP.

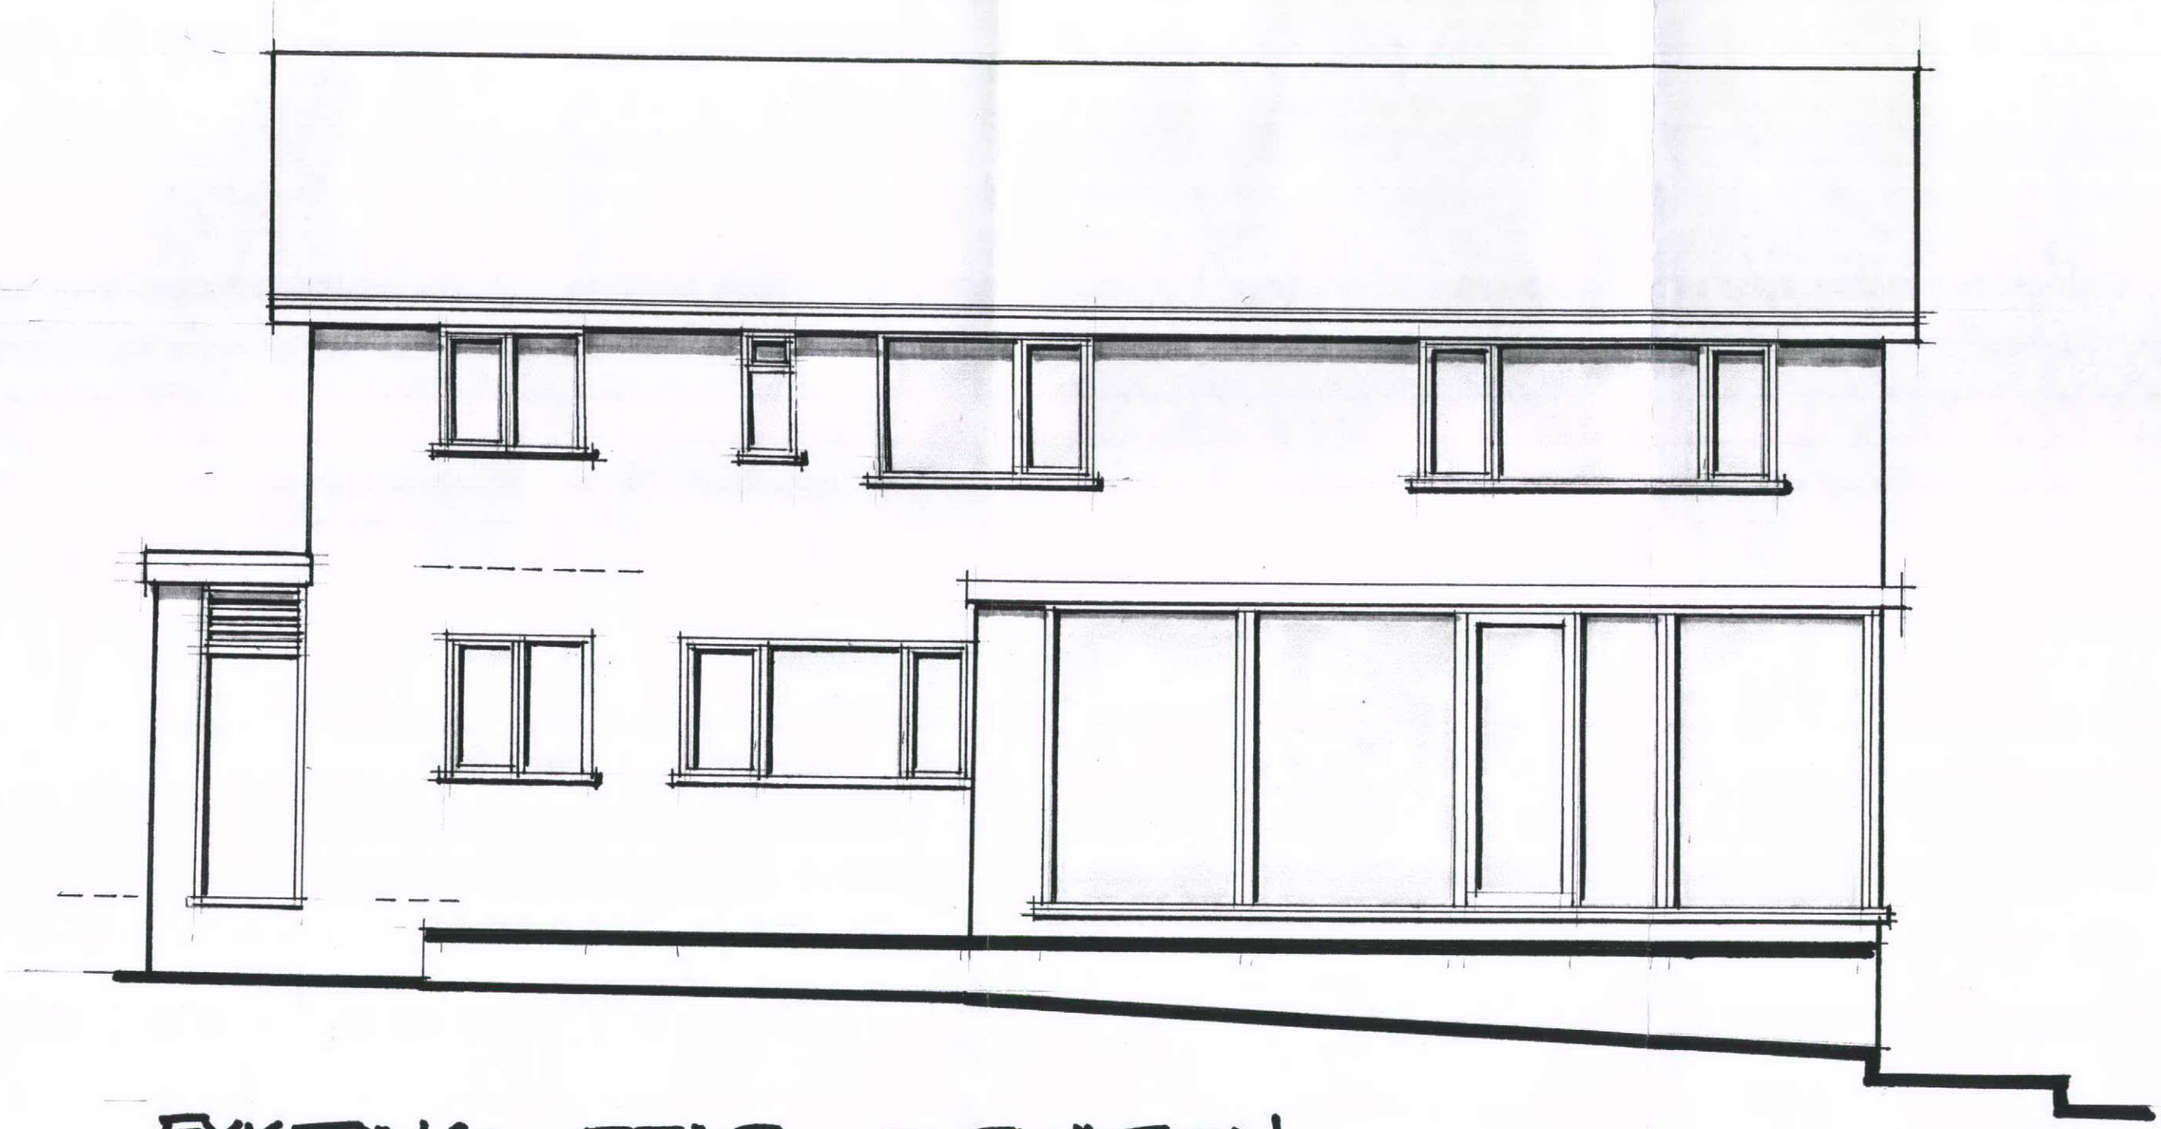

EXISTING REAR ELEVATION SCALE 1:50

DRNG 4