
PROPOSED EXTENSION 27 PARK CRESCENT, GLOSSOP.

HPK/2012/0227
16 APR 2012

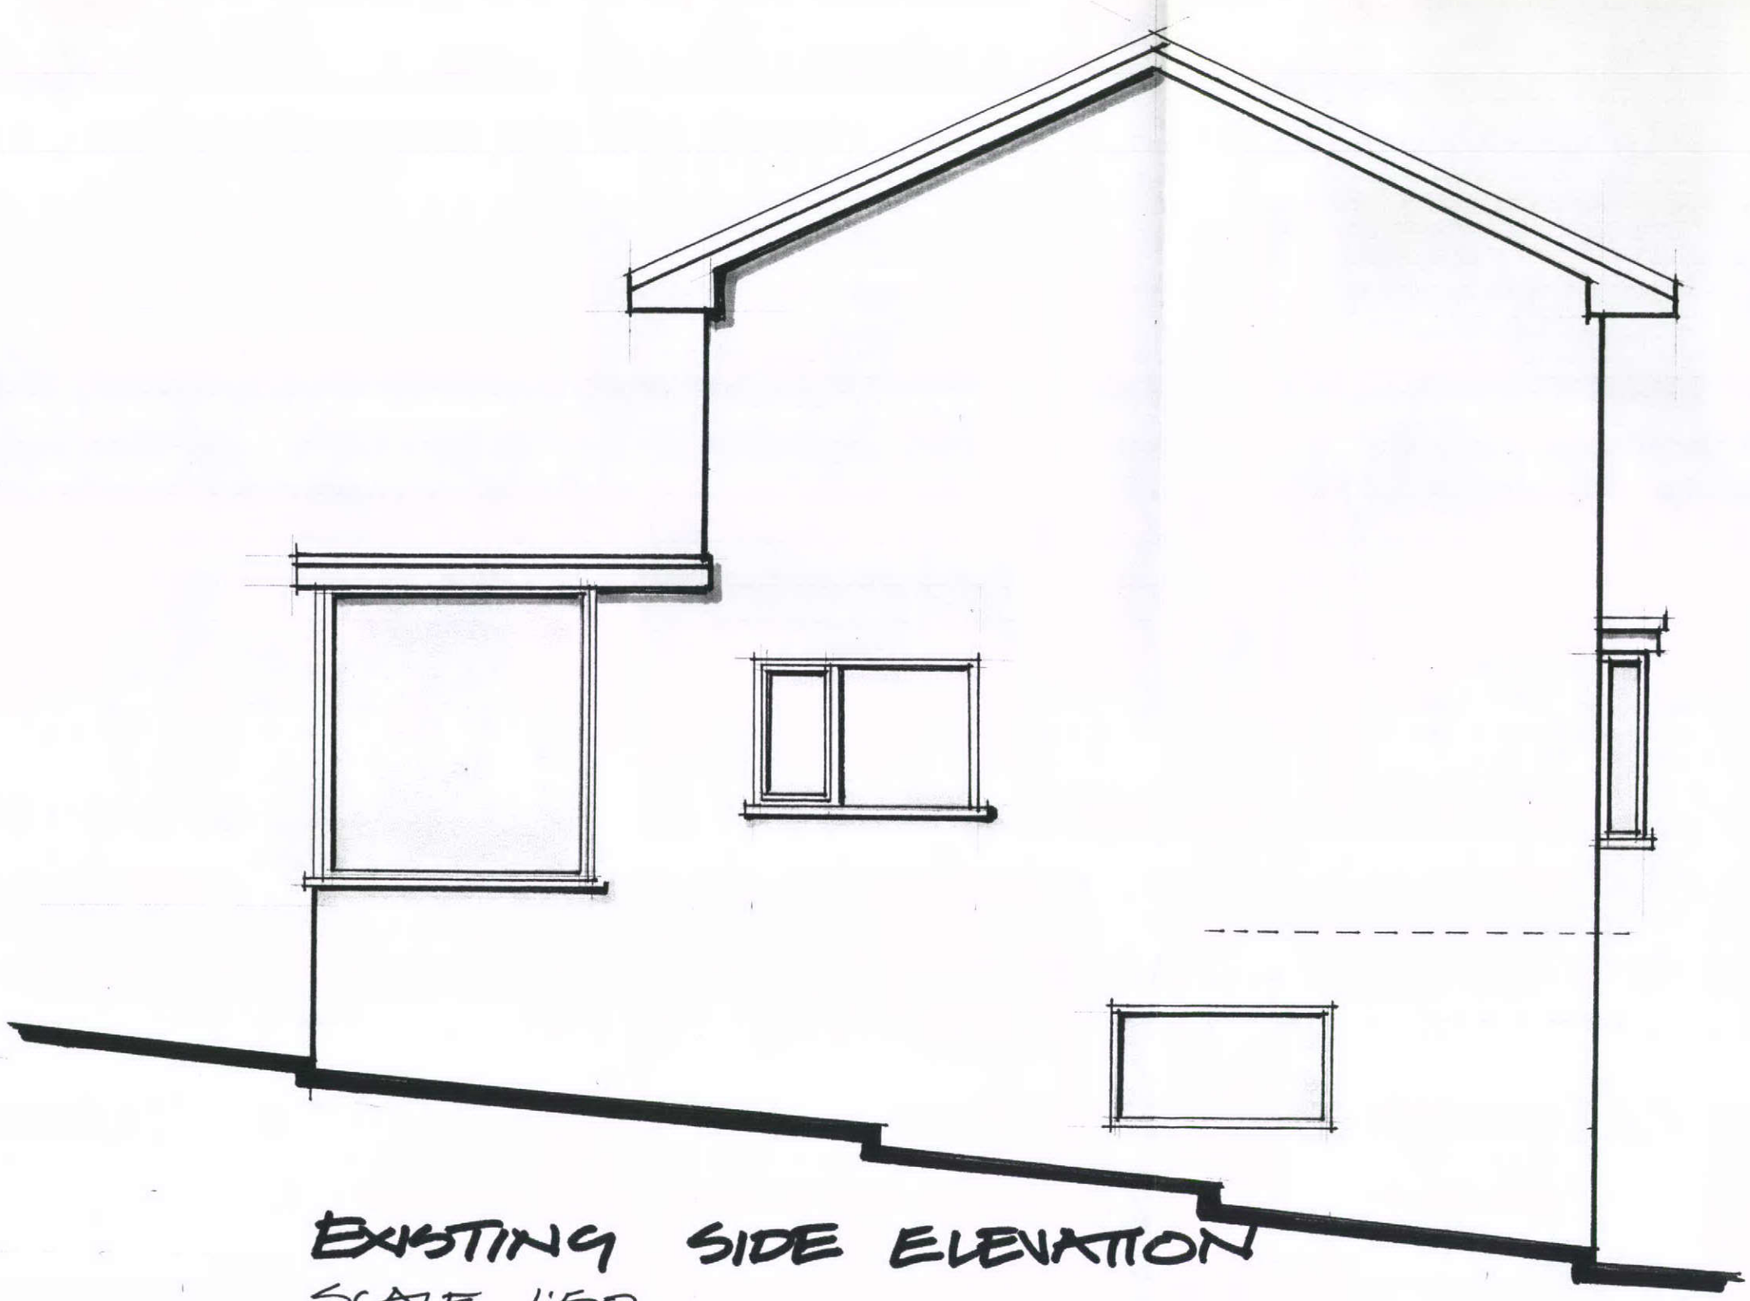

EXISTING SIDE ELEVATION
SCALE 1:50

DRWG 5