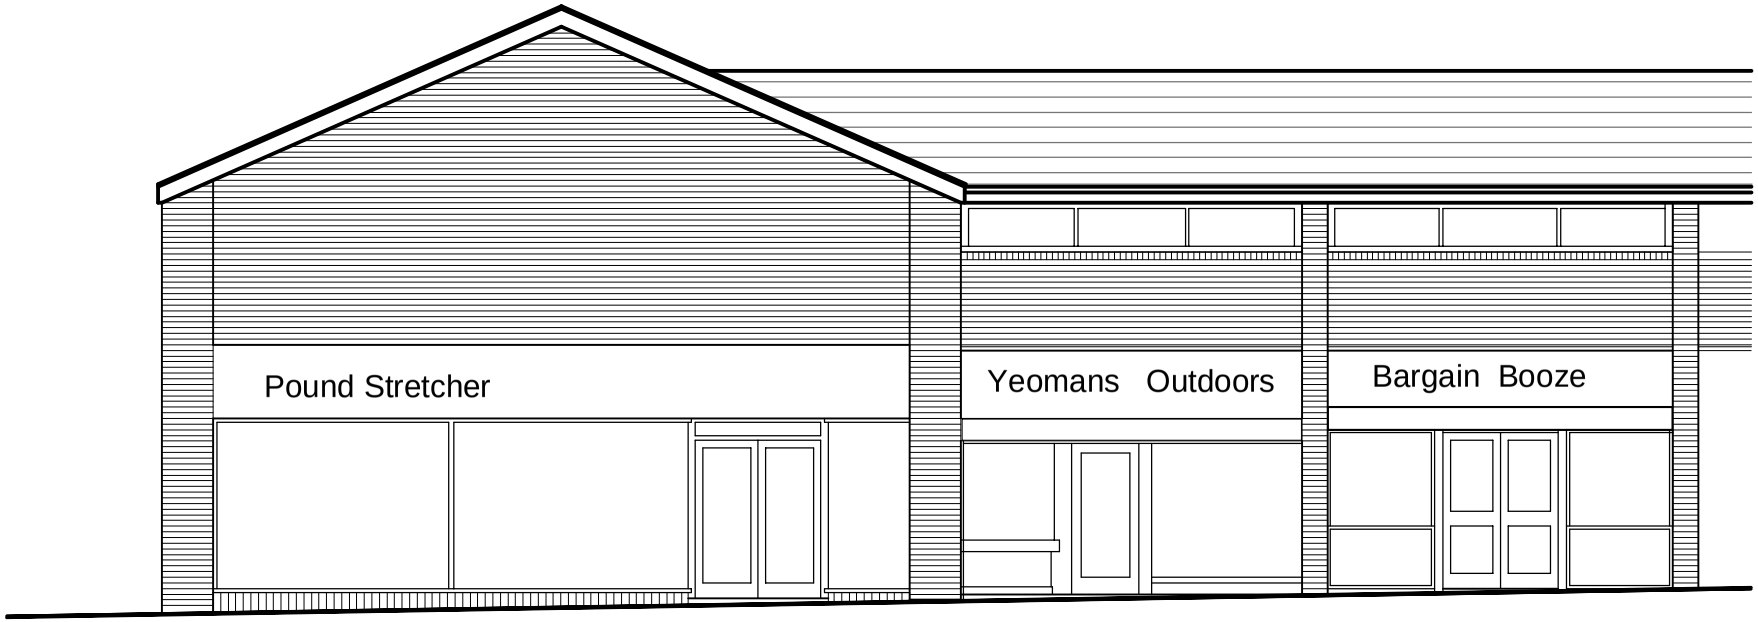

Existing Front Elevation
58 High Street West

11.010/03 58 HIGH ST W EXISTING ELEVATION 1/100-A4

Almond Architecture