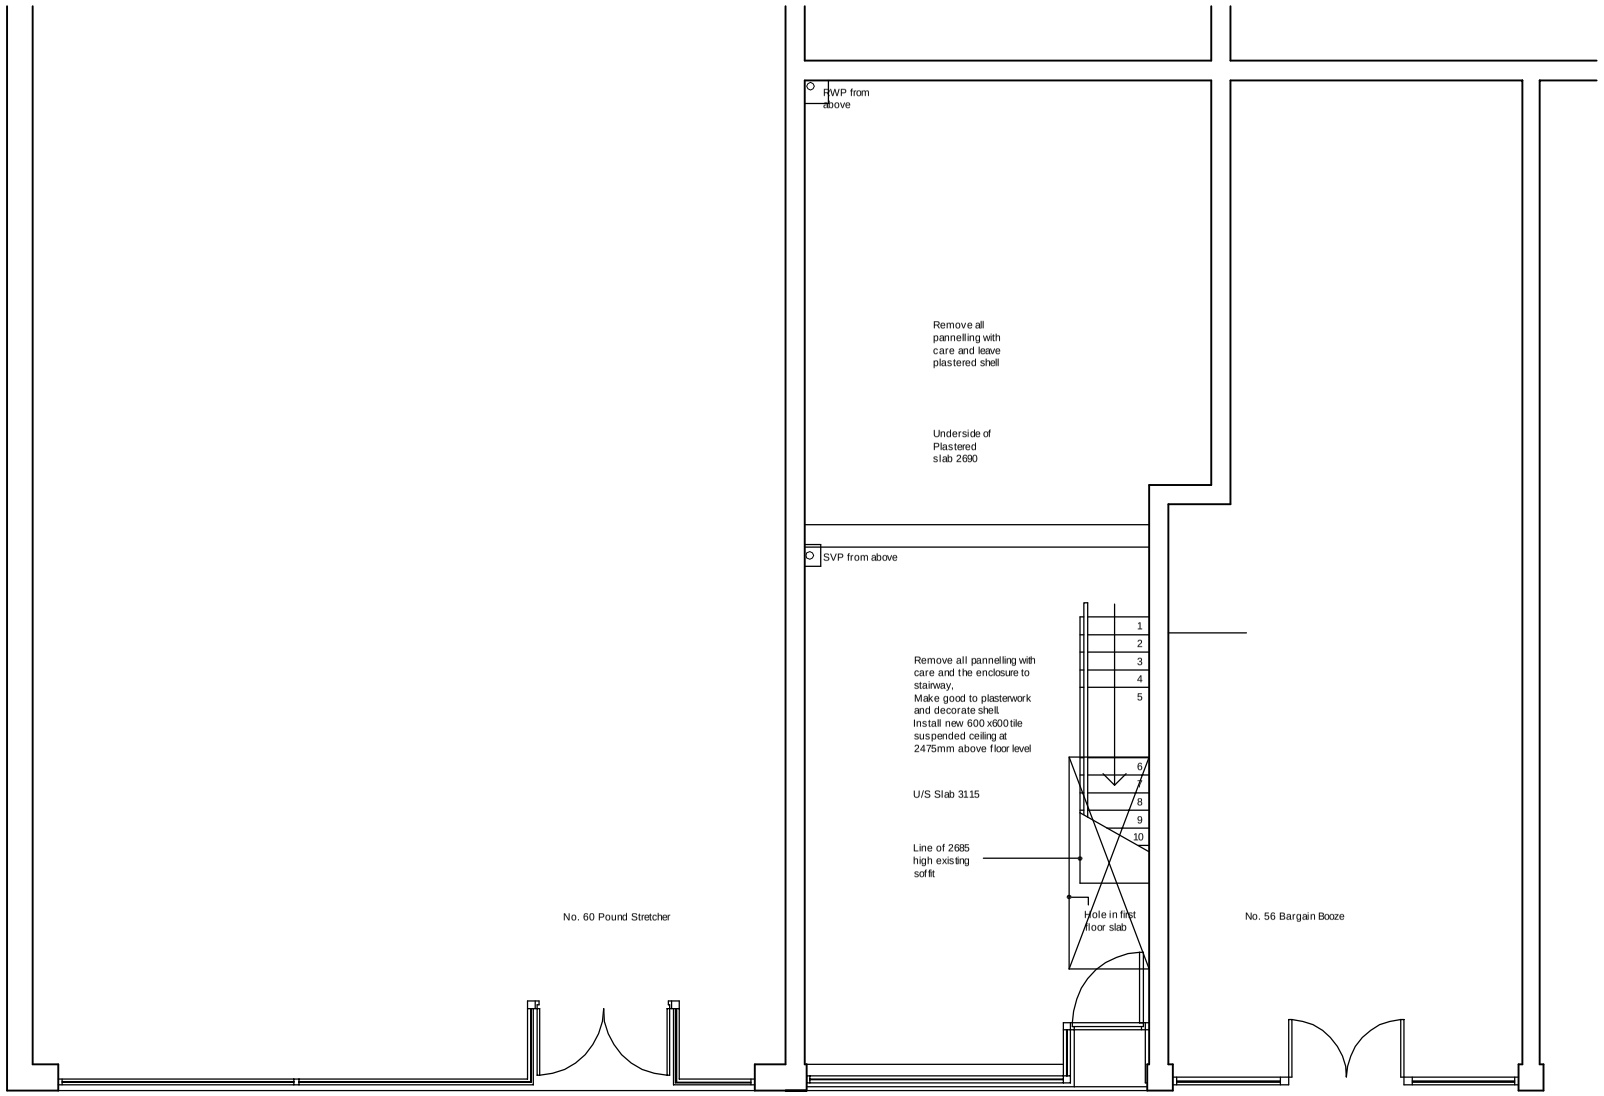

58 High Street West

Painted Timber Shopfront with recessed timber door, tiled recess and tiled stallriser

Almond Architecture

11.010/04A 58 HIGH ST W PROPOSED PLAN 1/100-A4