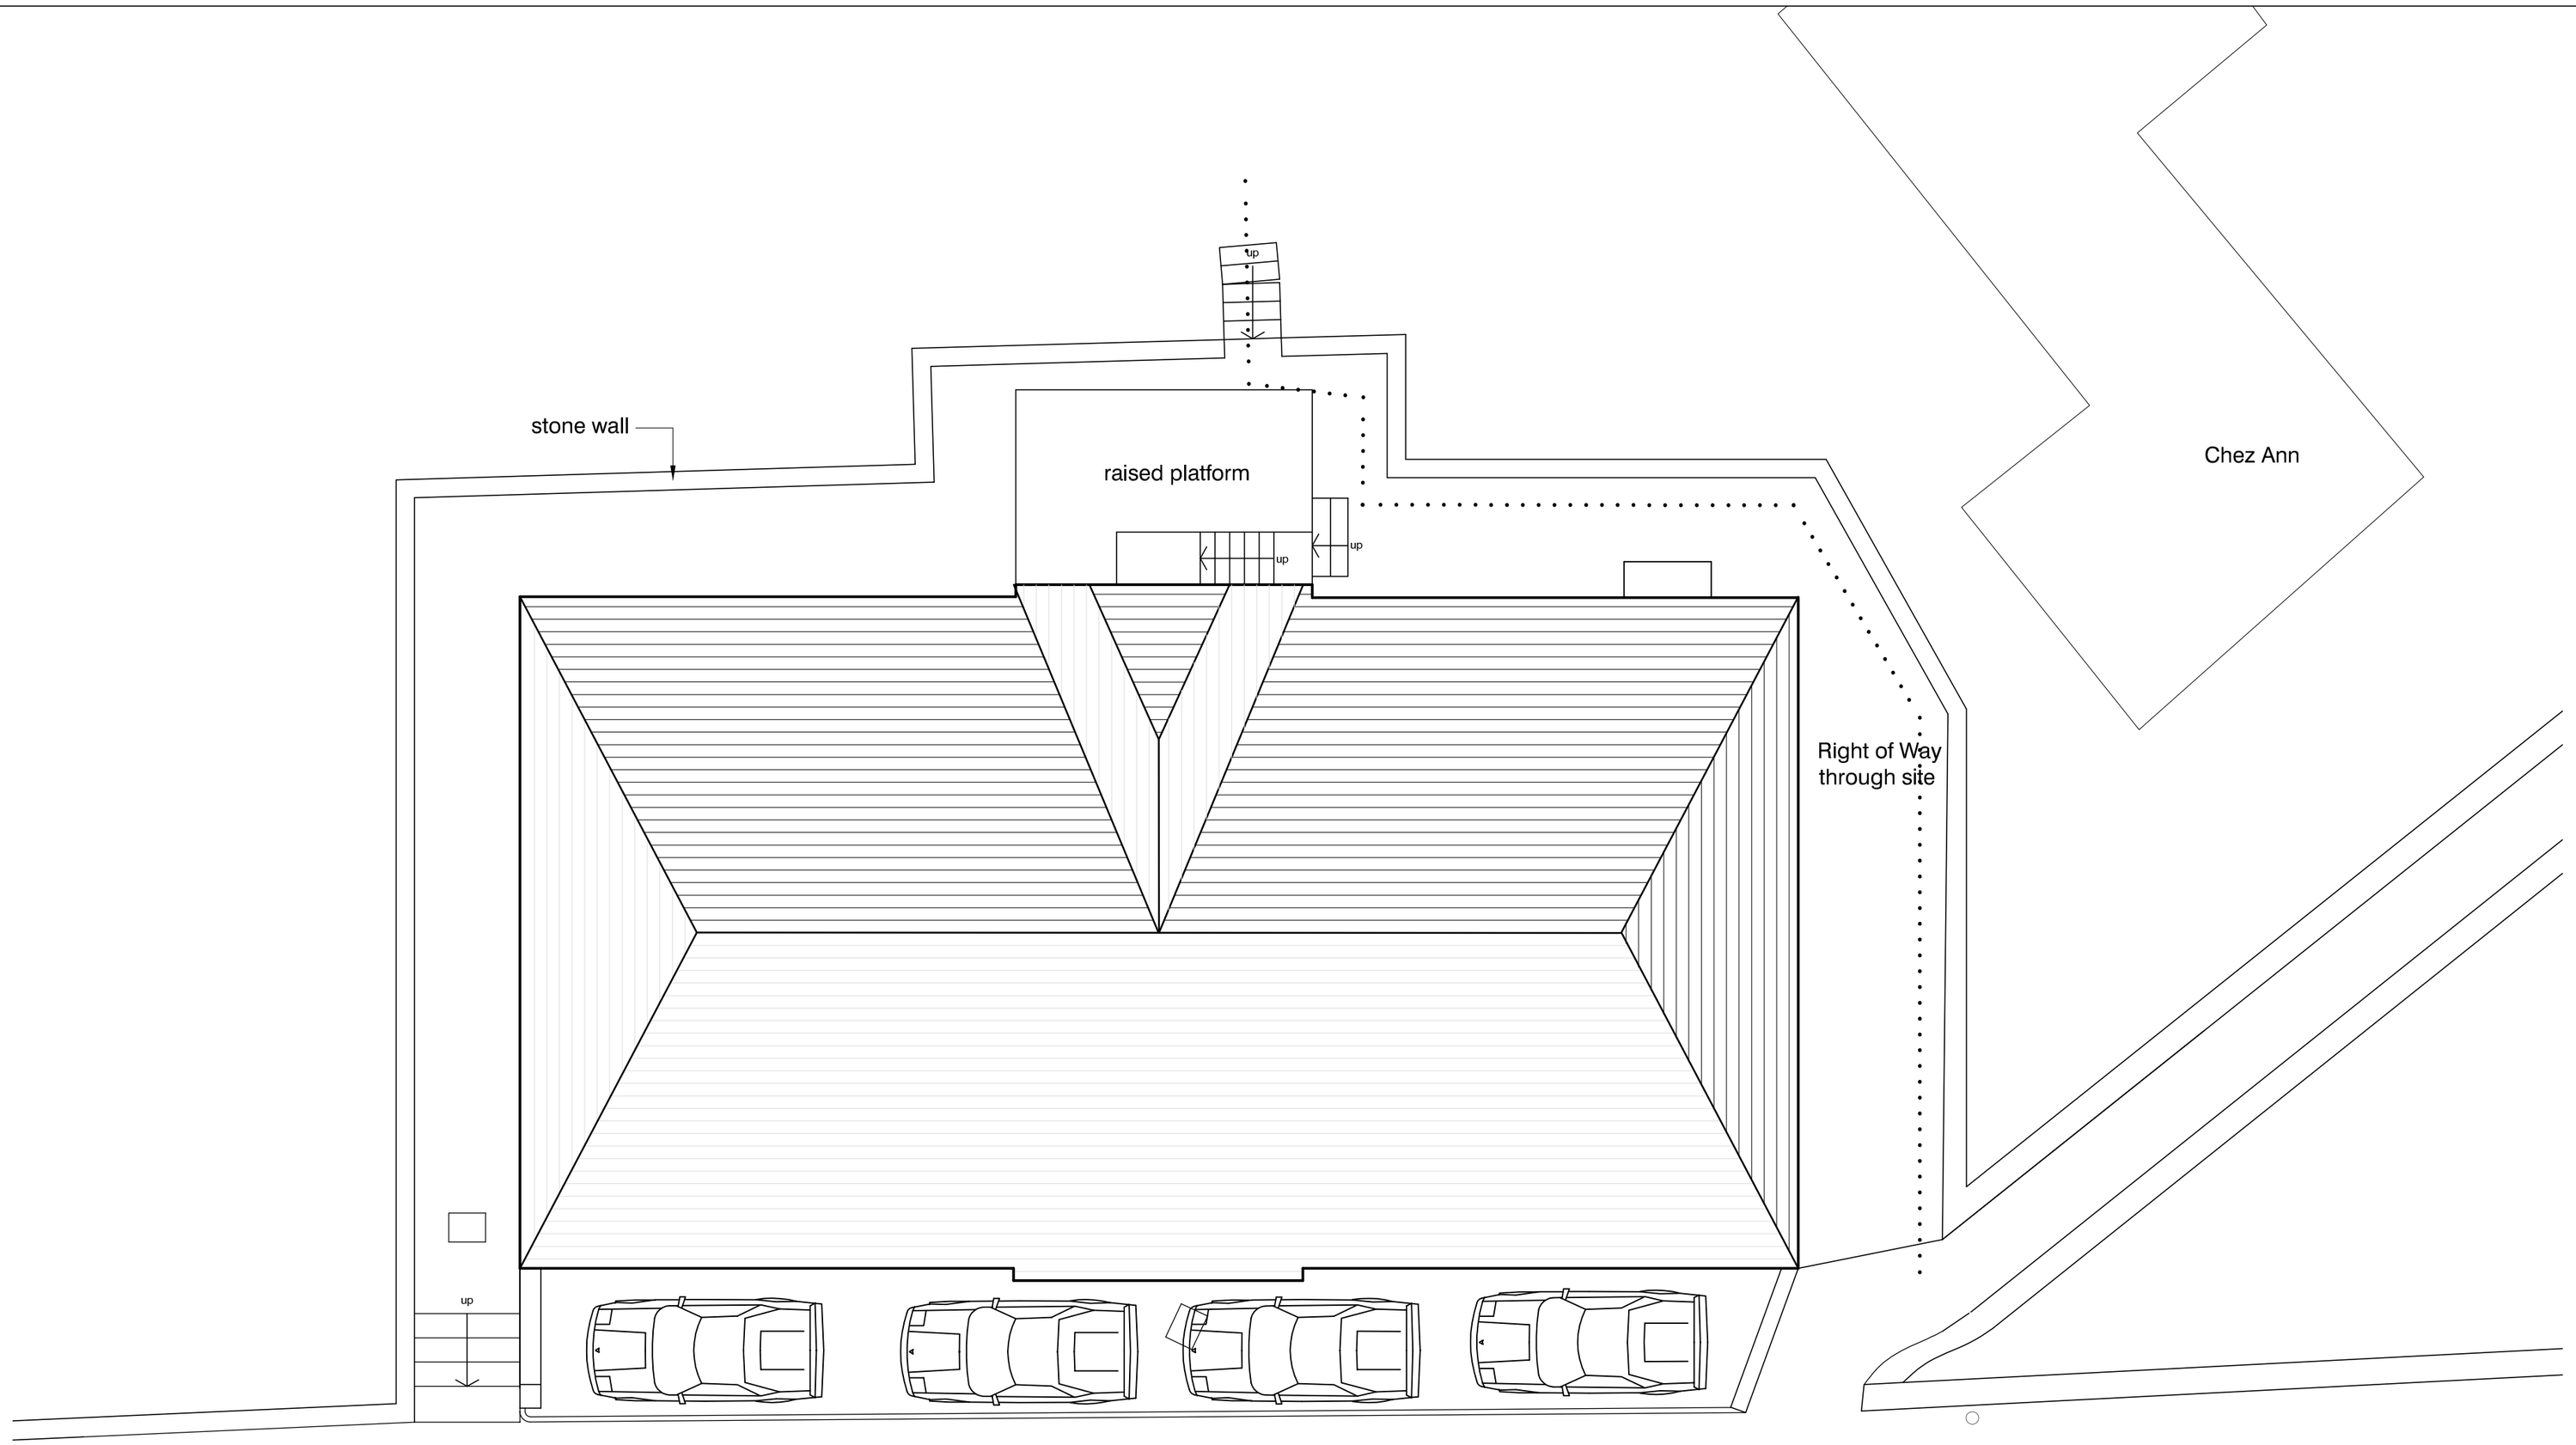

HIGH PEAK **ARCHITECTS**

Wharf House, Wharf Rd, Whaley Bridge, High Peak, Derbys SK23 7AD
T: 01663 719717 W: highpeakarch.com E: hpa@highpeakarch.com

Proposed Dwellings

Old Drill Hall, Whaley Bridge

Existing Site Layout

1084.03

Scale: 1:100 @ A2 Date: May 2011 DO NOT SCALE OFF THIS DRAWING Rev: