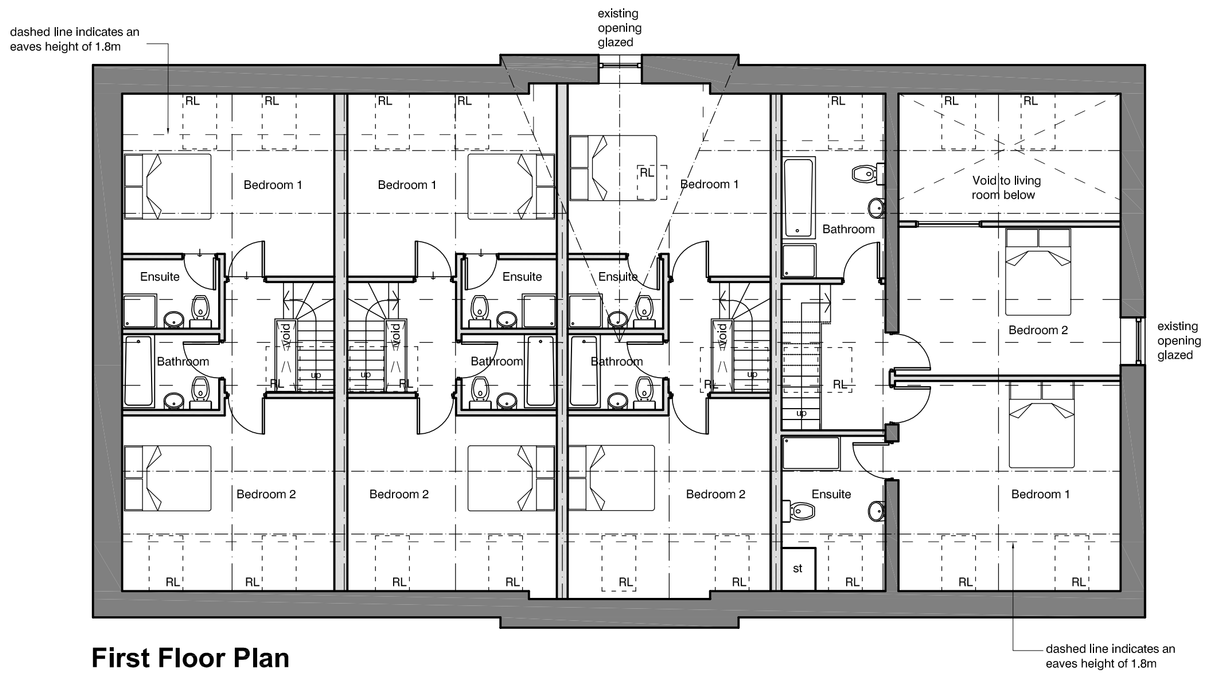

First Floor Plan

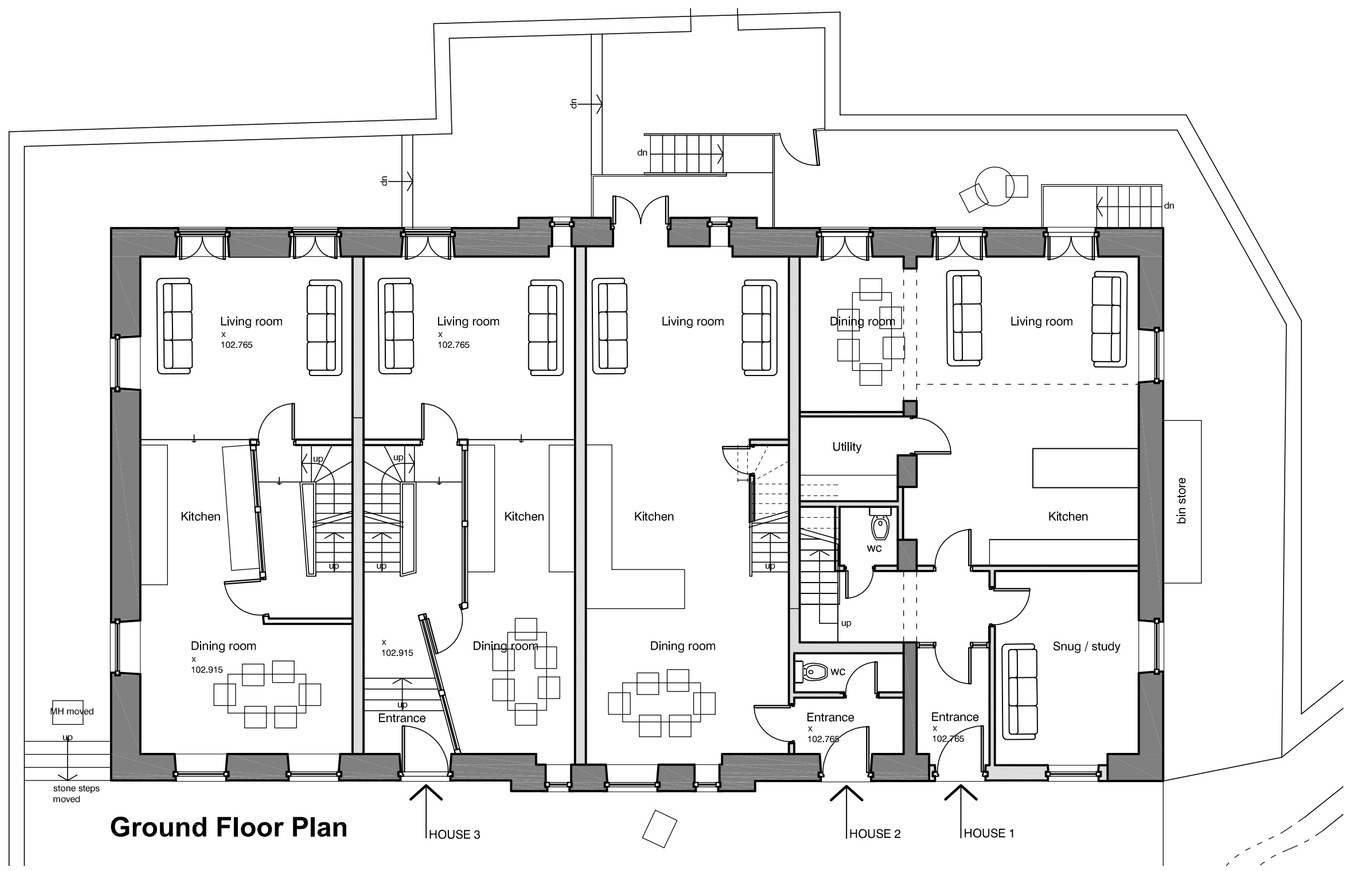

Ground Floor Plan

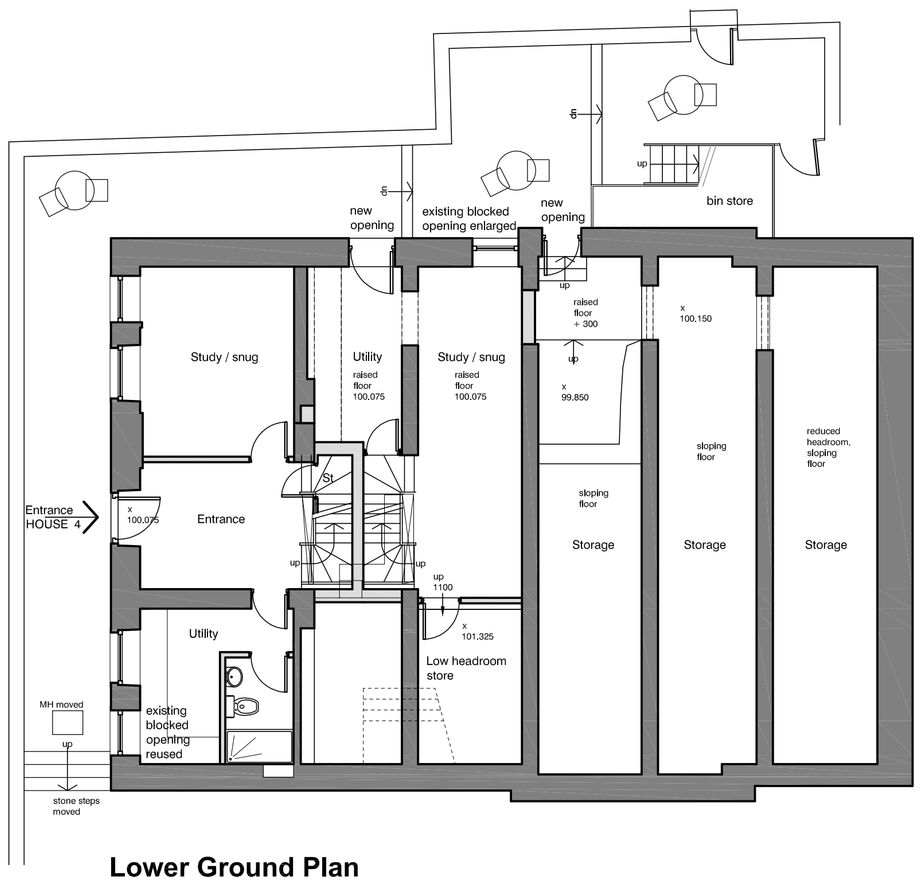

Lower Ground Plan

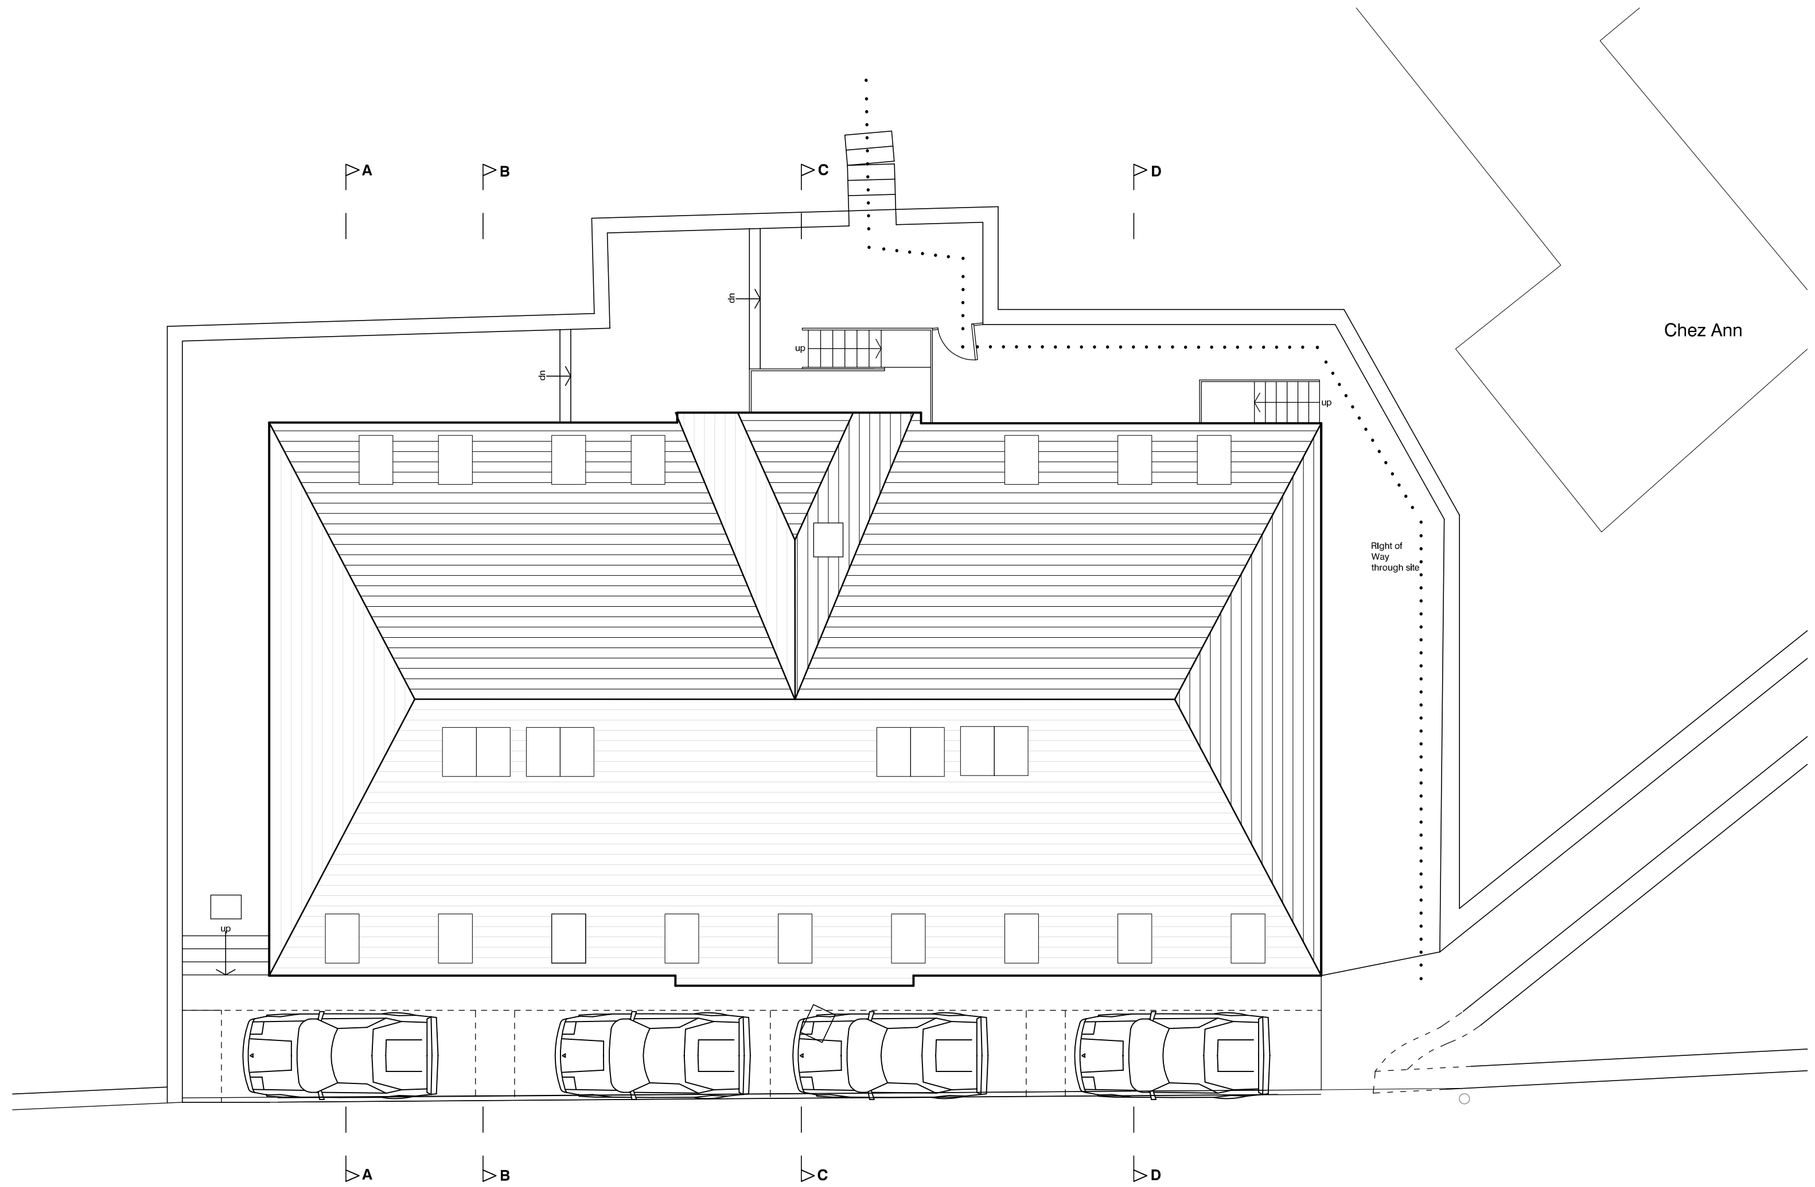

Site Plan

Rev A March 2012 Scheme amended from 5 to 4 dwellings

North

HIGH PEAK ARCHITECTS LTD
2nd Floor, Wharf House, Wharf Road, Whaley Bridge, High Peak, Derbys SK23 7AD
Tel: 01663 719717 Website: highpeakarch.com Email: hpa@highpeakarch.com

Conversion to Dwellings

Old Drill Hall, Whaley Bridge

Proposed Plans

1084.04

Scale: 1:100 @ A1 Date: Oct 2011 DO NOT SCALE OFF THIS DRAWING Rev: A