

SITE PLAN

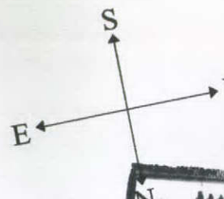

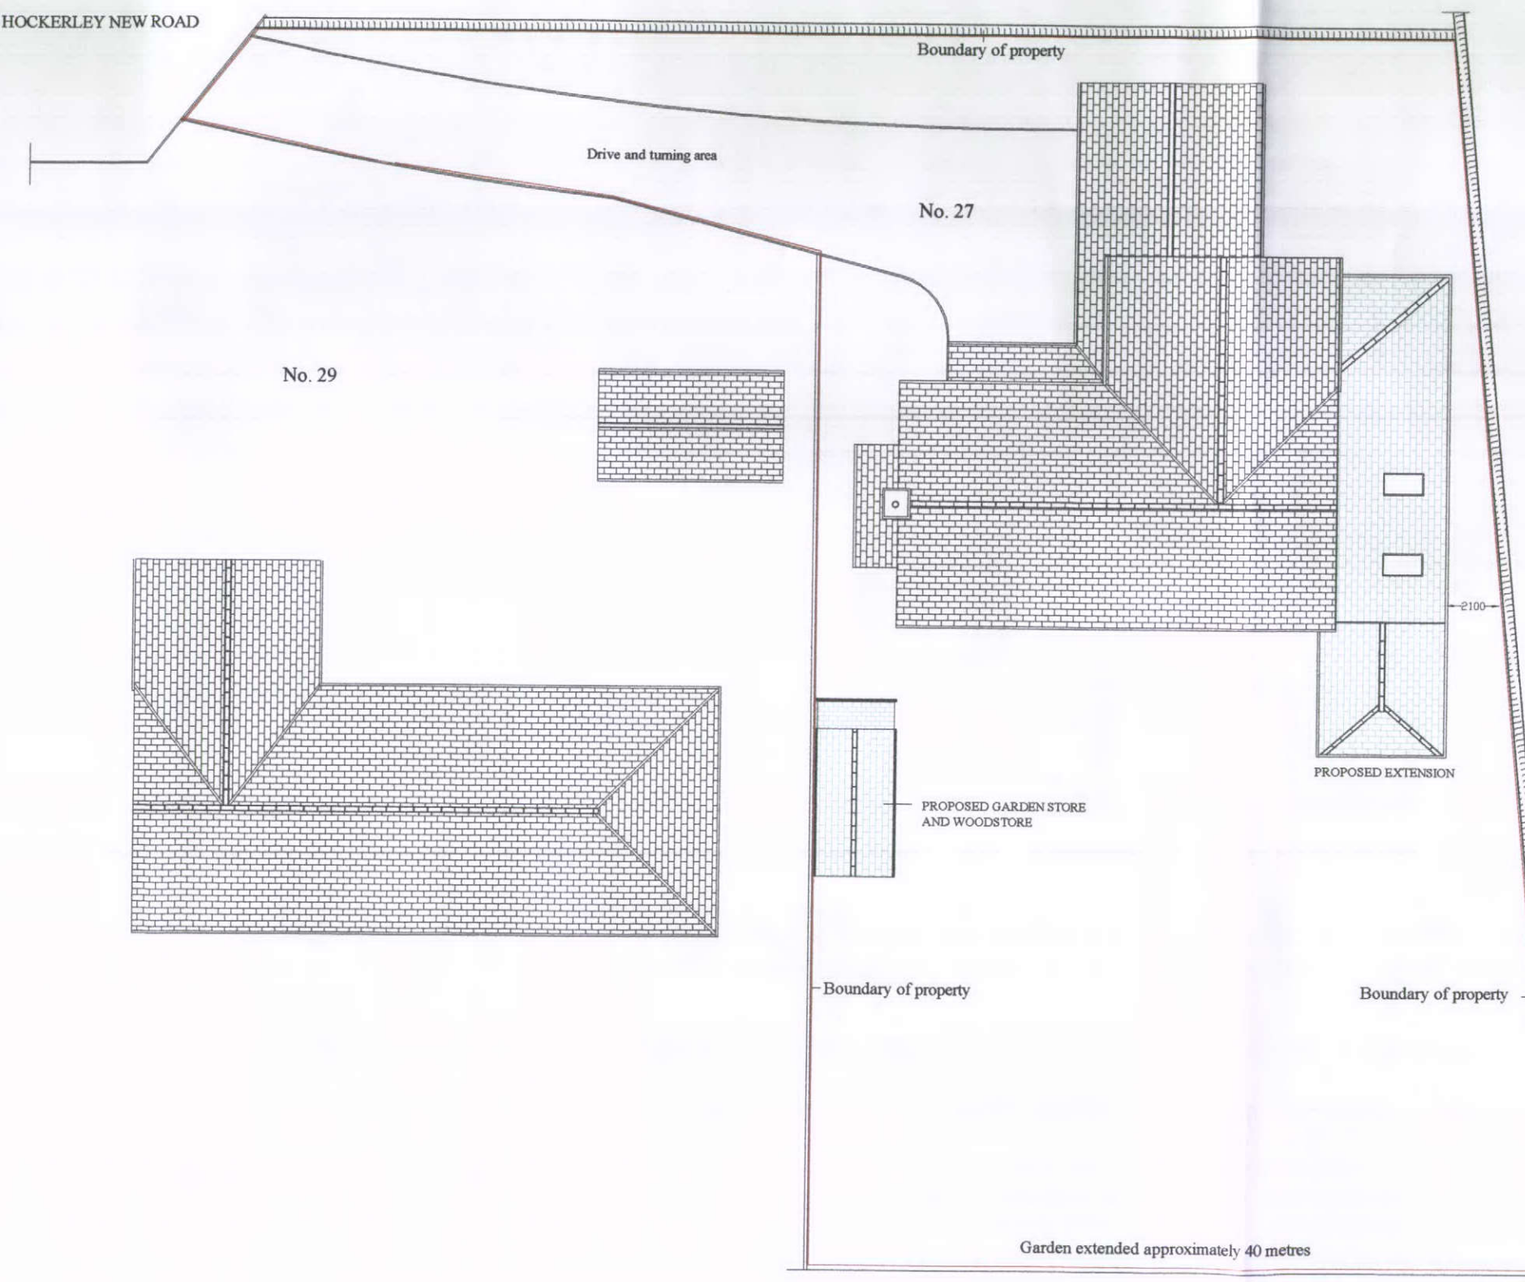

PROPOSED EXTENSION

BOUNDARY OF PROPERTY



PROPOSED SINGLE STOREY SIDE
EXTENSION AND GARDEN STORE
at
27 HOCKERLEY NEW ROAD,
WHALEY BRIDGE,
HIGH PEAK
for
DR. & MRS. N. AHMED.

SCALE 1:200

DRAWING NO. 01