
Dimensions are to be checked on site. Do not scale from drawings. Report discrepancies to the Architect.

HPK/2007/1005

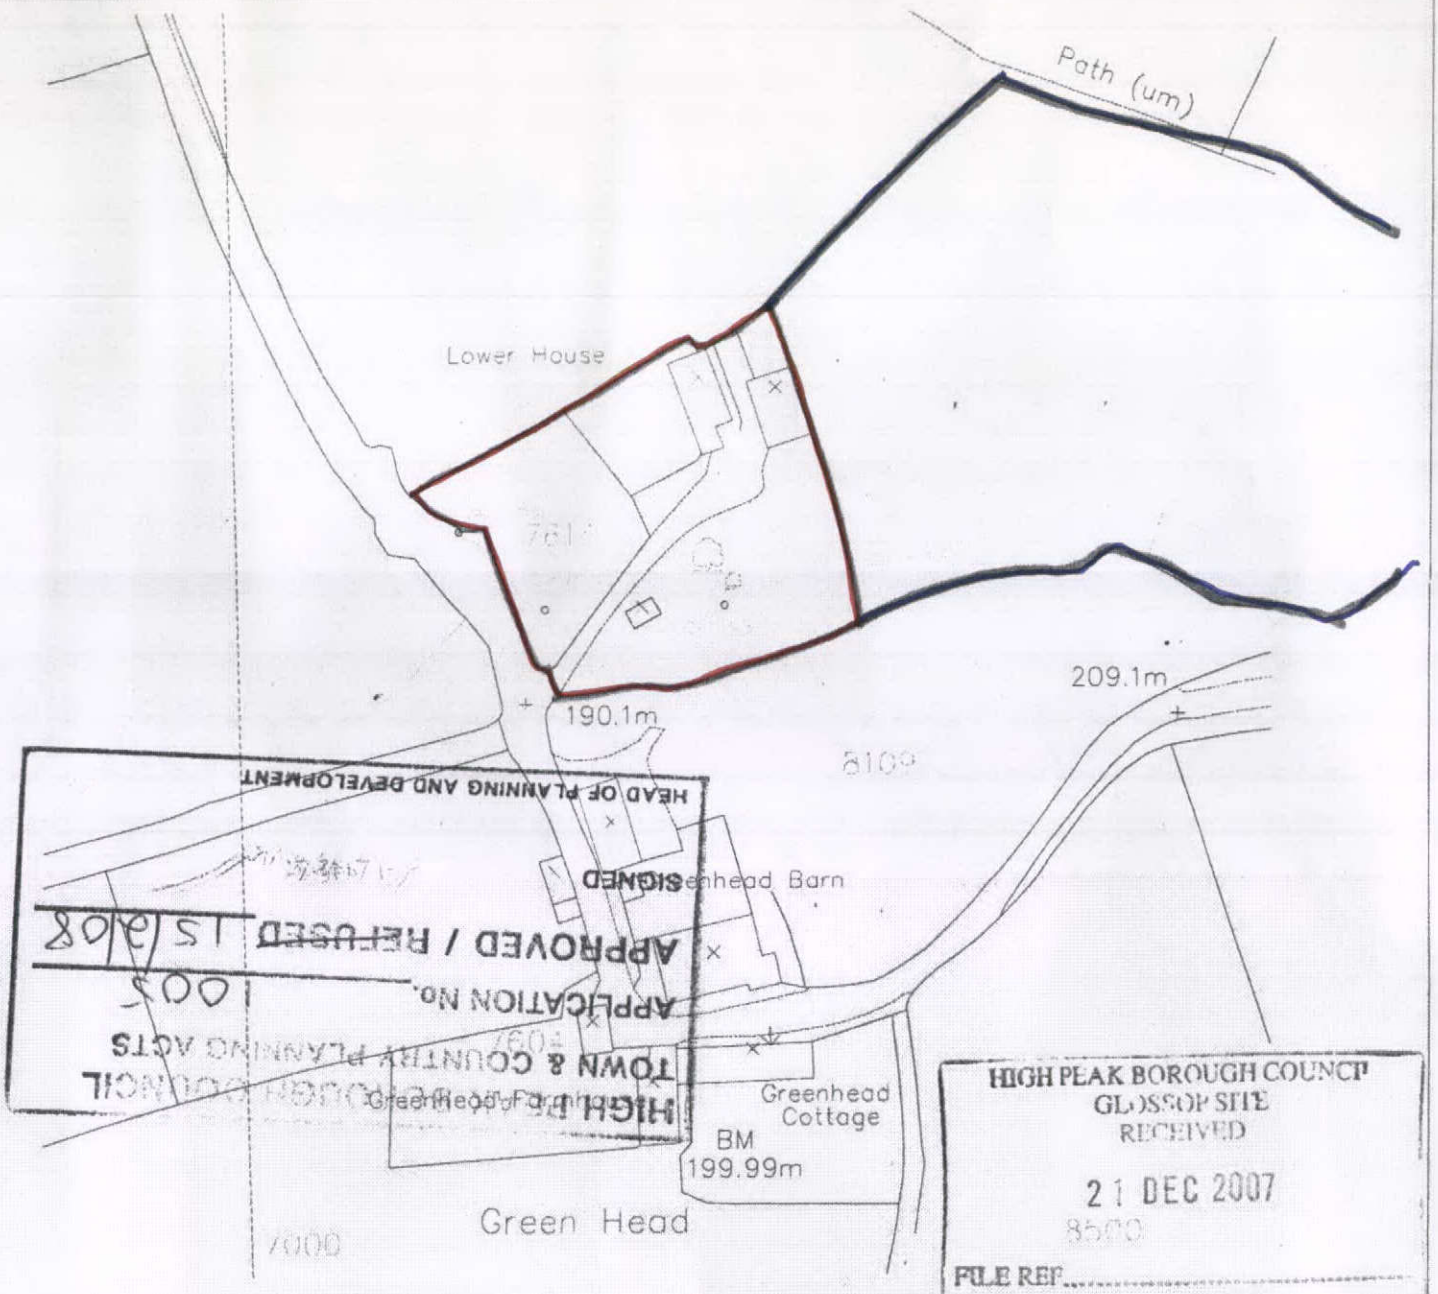

HEAD OF PLANNING AND DEVELOPMENT
SIGNED
APPROVED / REFUSED
APPLICATION No.
TOWN & COUNTRY PLANNING ACTS
HIGH PEAK BOROUGH COUNCIL

HIGH PEAK BOROUGH COUNCIL
GLOSSOP SITE
RECEIVED
21 DEC 2007
FILE REF.....
REPLY REQUIRED.....

Mel Cranmer
1 Park Crescent,
Little Hayfield,
High Peak, SK22 2NP
Telephone:
01663 745809
e-mail:
mel_cranmer@btinternet.com

PROJECT
LOWER HOUSE FARM

TITLE
LOCATION PLAN

SIZE	STATUS
A4	DRAWING STATUS

PROJECT No	DRAWING No
...	...
DRAWN by	CHECKED
...	...
DATE	SCALE (u.n.o)
DEC 07	1:1250