
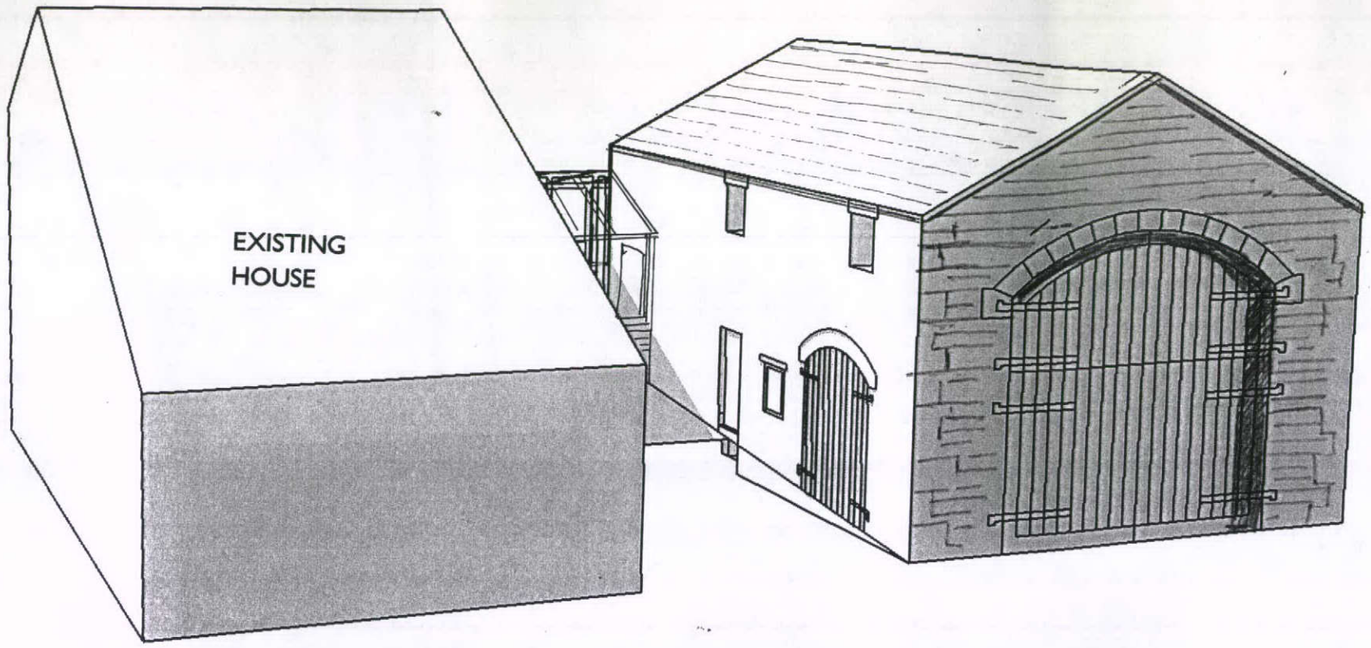


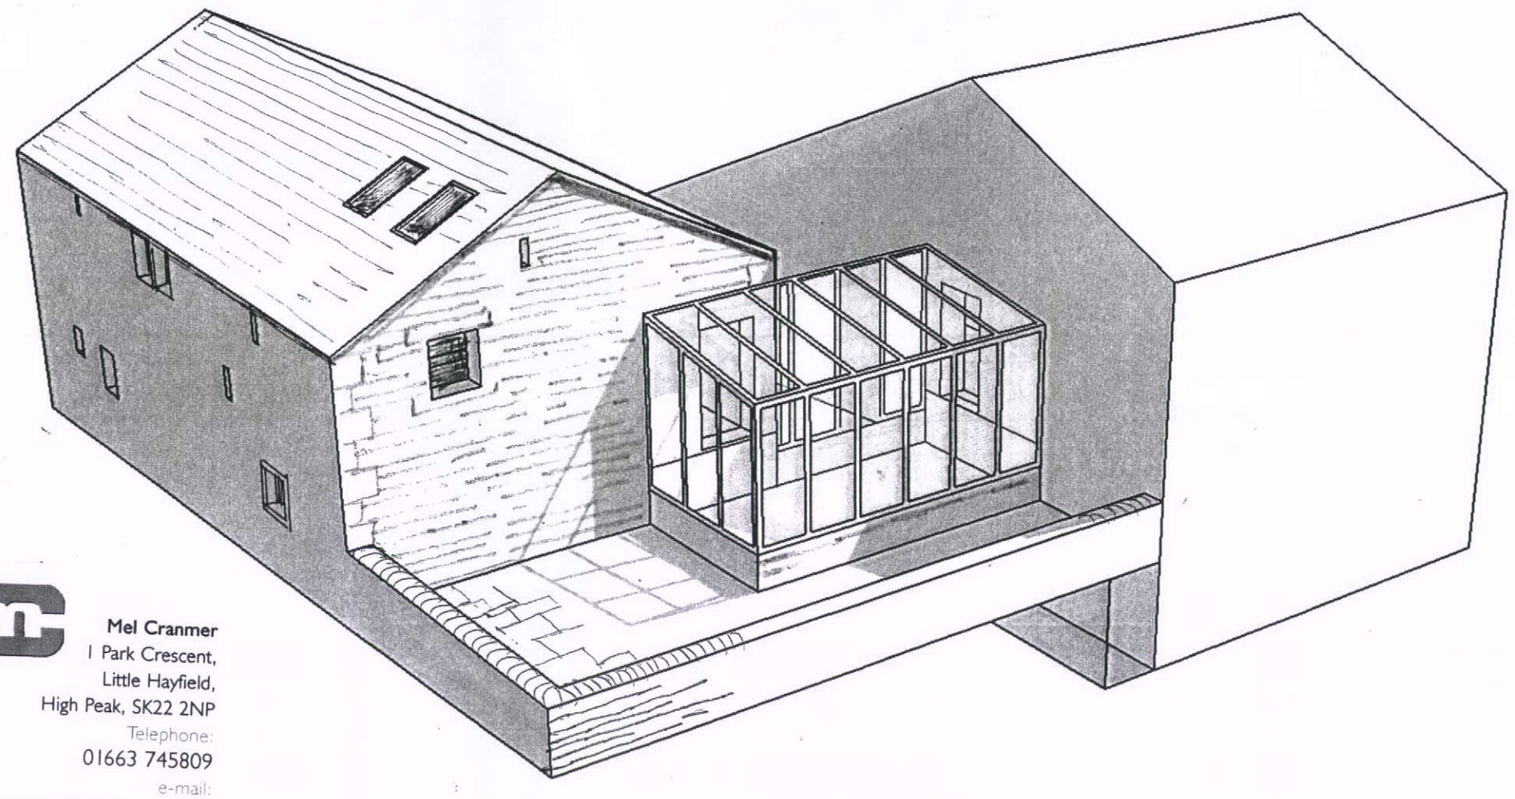

BARN CONVERSION
LOWER HOUSE FARM, DOLLY LANE
BUXWORTH, SK 23 7QH.
PROPOSED SKETCH
NOT TO SCALE
DWG No.05A. 19/04/12

Mel Cranmer
1 Park Crescent,
Little Hayfield,
High Peak, SK22 2NP
Telephone:
01663 745809
e-mail:
mel_cranmer@btinternet.com