




FIRST FLOOR PLAN
SCALE 1.50

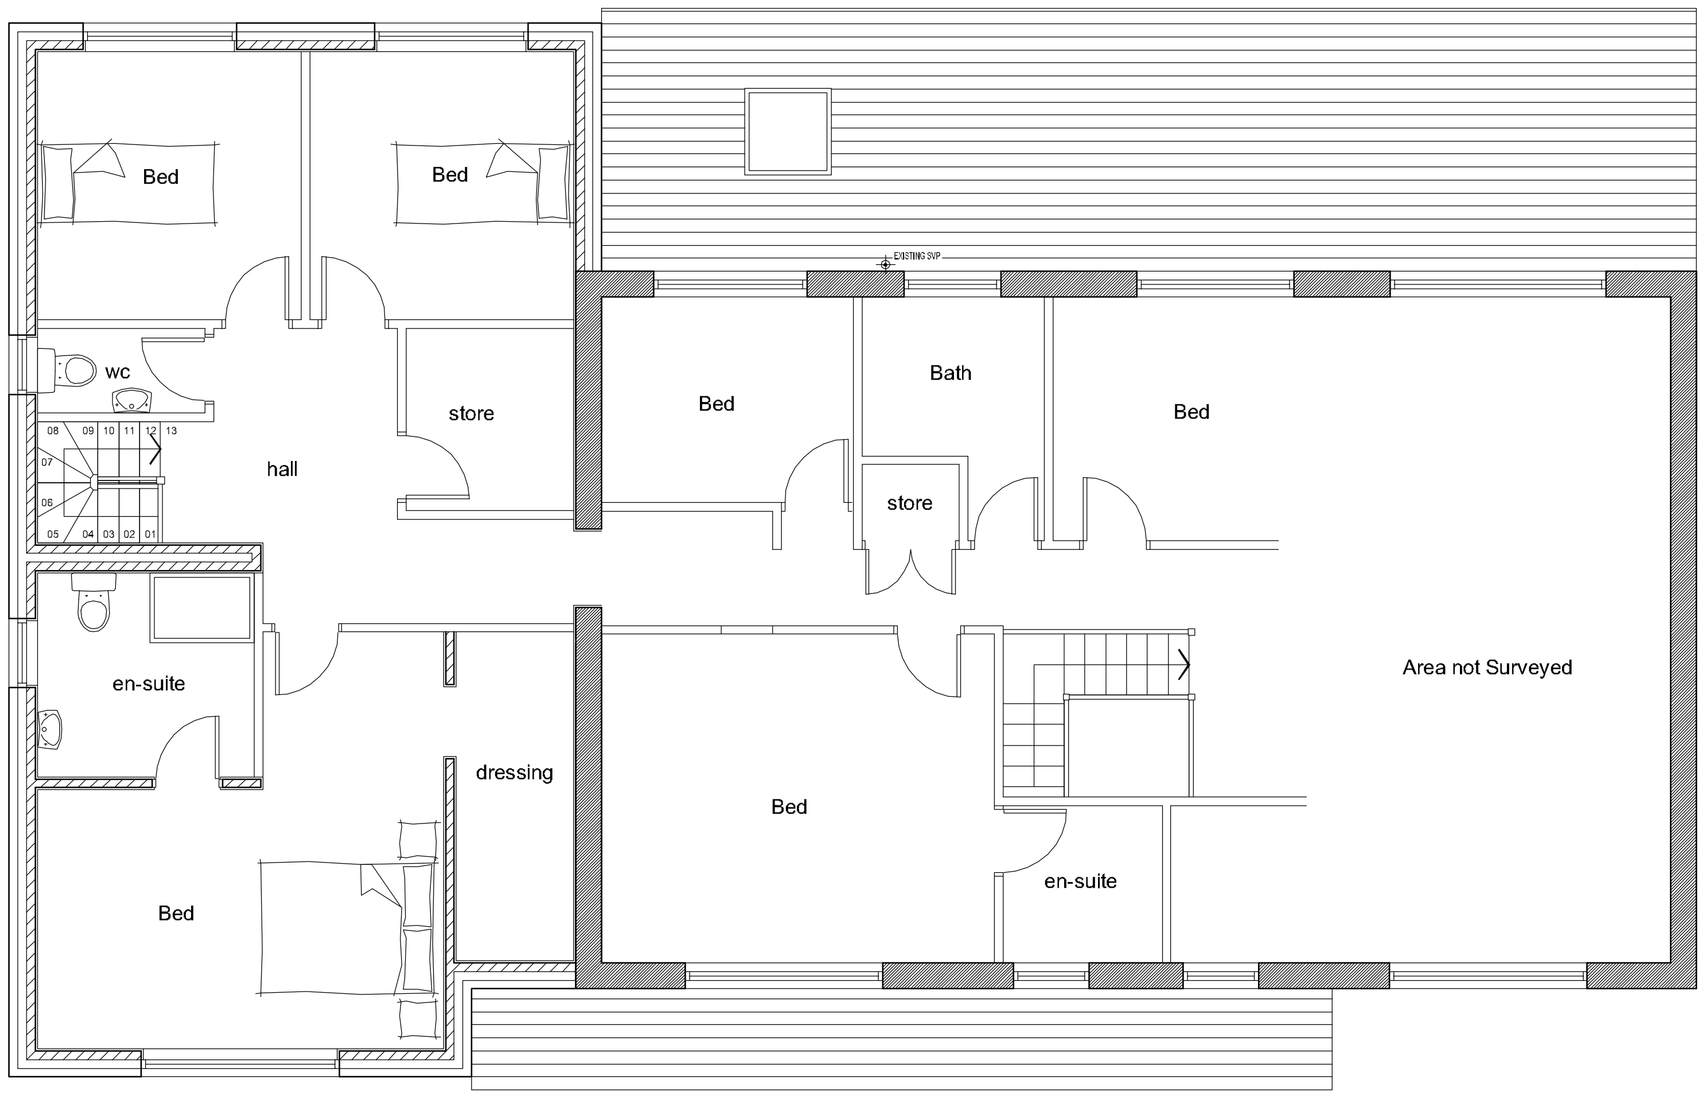


GROUND FLOOR PLAN
SCALE 1.50

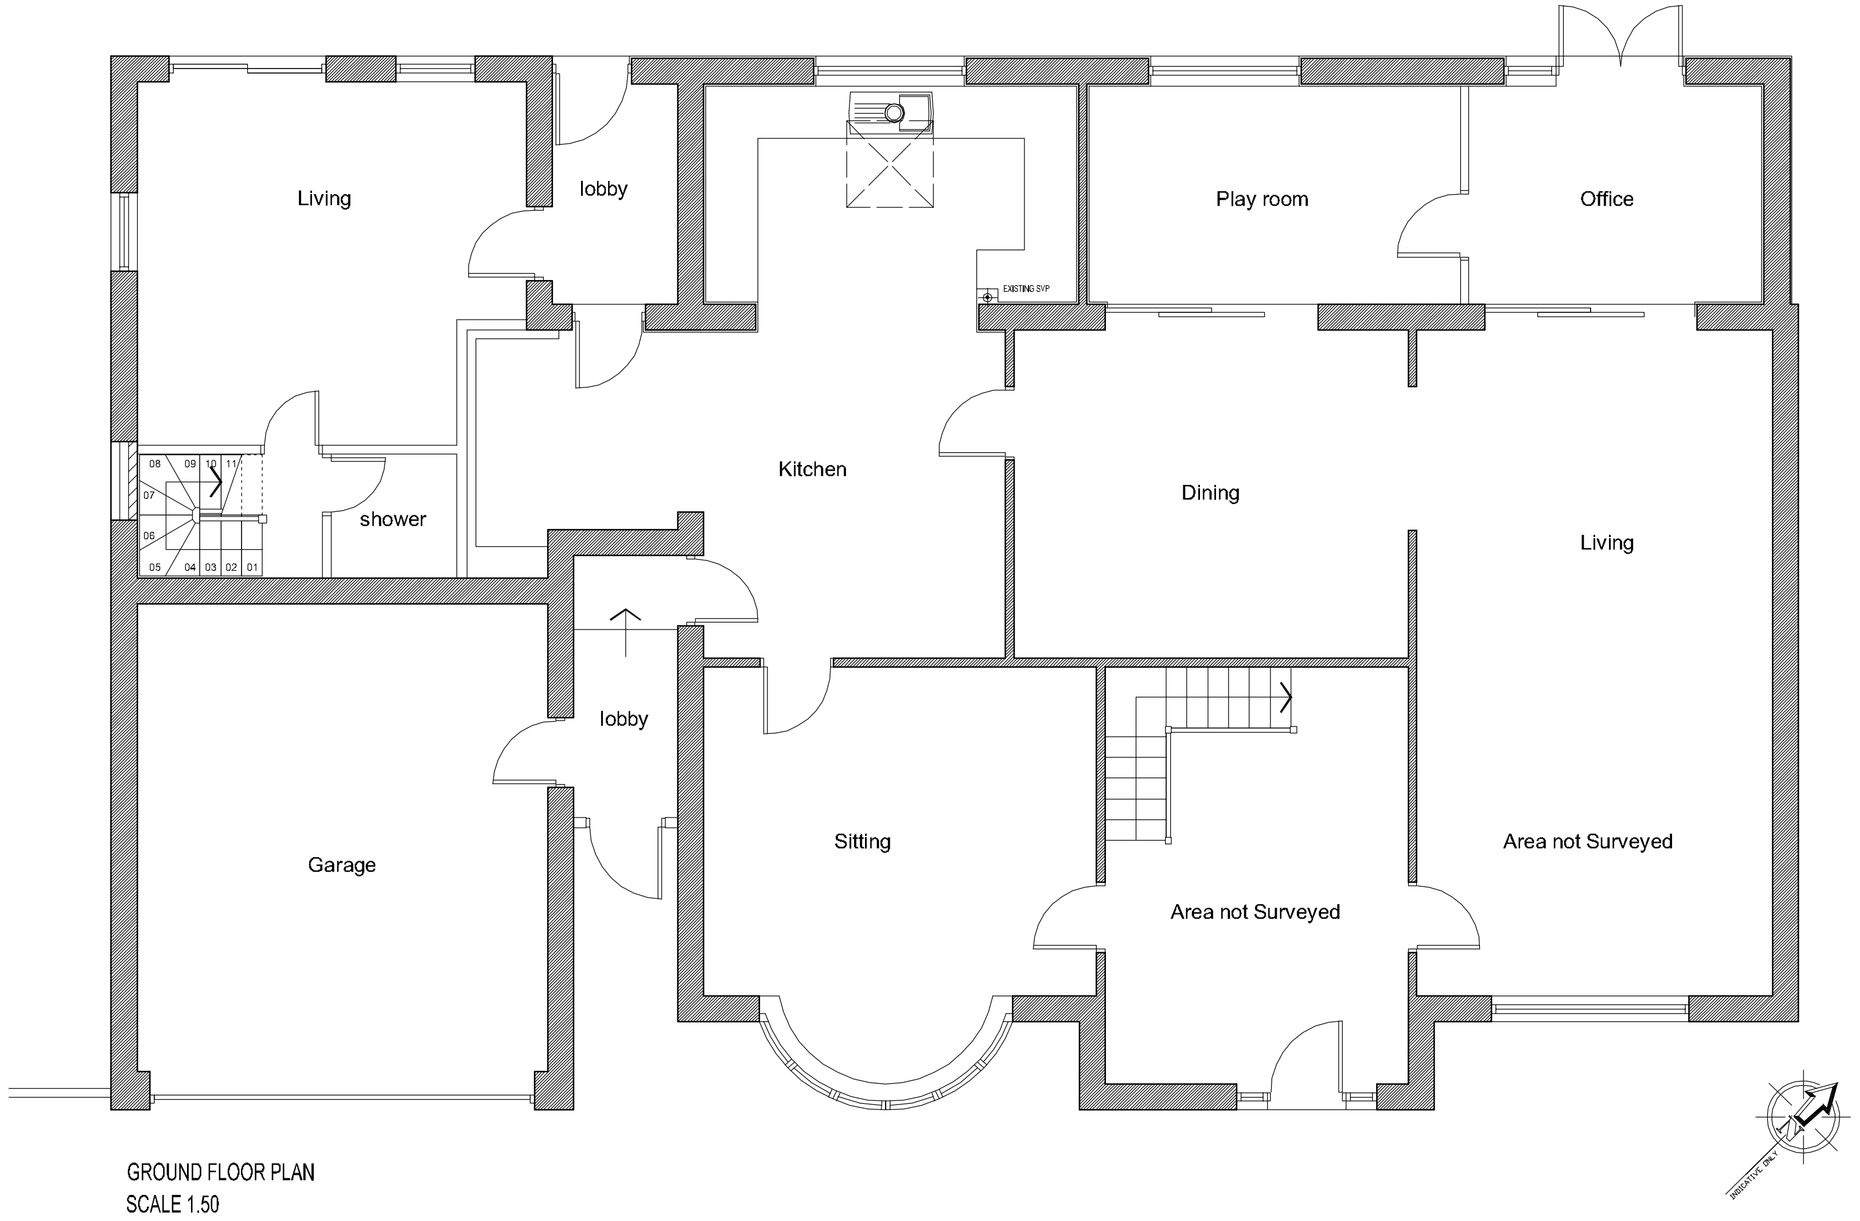

SOUTH EAST ELEVATION
SCALE 1.100

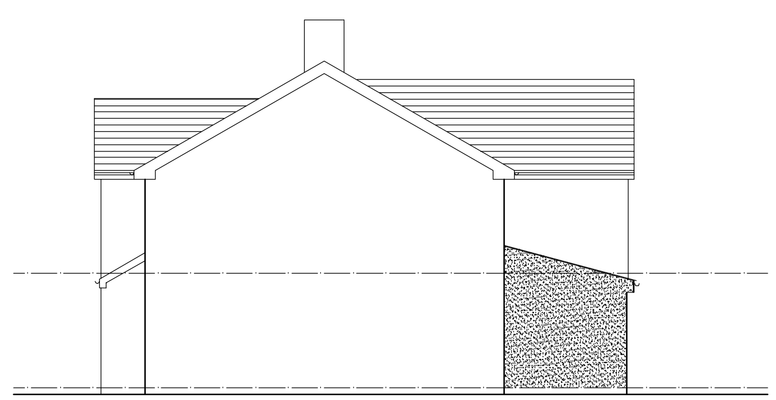


NORTH EAST ELEVATION
SCALE 1.100

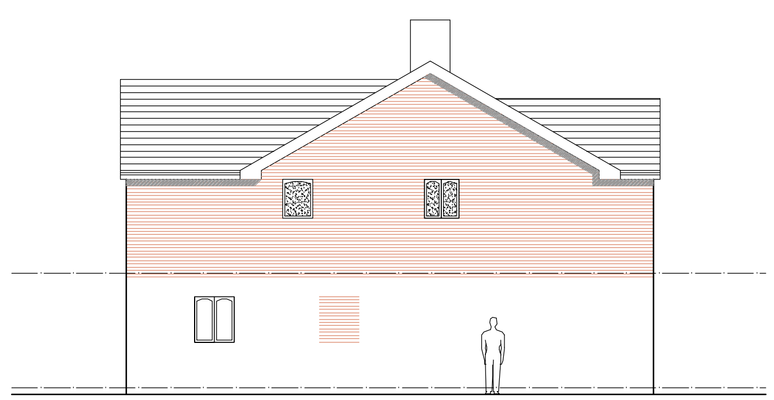

SOUTH WEST ELEVATION
SCALE 1.100



NORTH WEST ELEVATION
SCALE 1.100

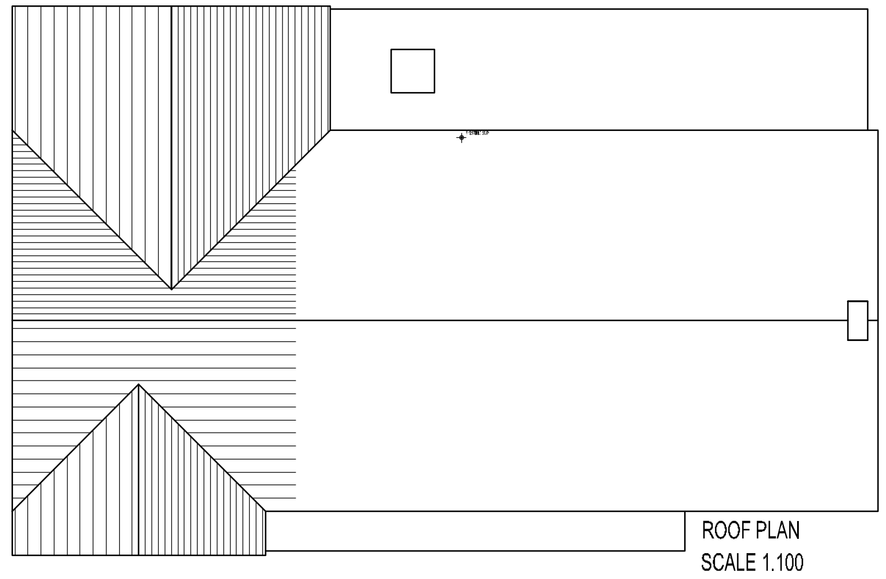

ROOF PLAN
SCALE 1.100

Revision | Date
- | -

RMBD
RICHARD MUNDY BUILDING DESIGN LTD

Alterations & Extension

10 Down Lee Close, Chapel
SK23 9TR

Mr T Pallister

Proposed

Plans & Elevations

Richard Mundy Building Design Ltd.
Travel House, Buxton Road,
Bakewell, DE45 1BZ
Tel & Fax: 01629 815053
e-mail: info@rm-bd.co.uk

Date:	**Scale:**	
	A3 issue	**A1 issue**
December 2011	1.100 1.200	1.50 1.100
Ref:	**Dwg. No.**	
JM	1493-02	

© COPYRIGHT EXISTS ON THE DESIGNS AND INFORMATION SHOWN ON THIS DRAWING
The Contractor must verify all dimensions on site before making shop drawings or commencing work of any kind. No dimensions to be scaled from this drawing. Architect to be notified of any discrepancies in dimensions immediately.