HPK/2012/0151
20 APR 2012

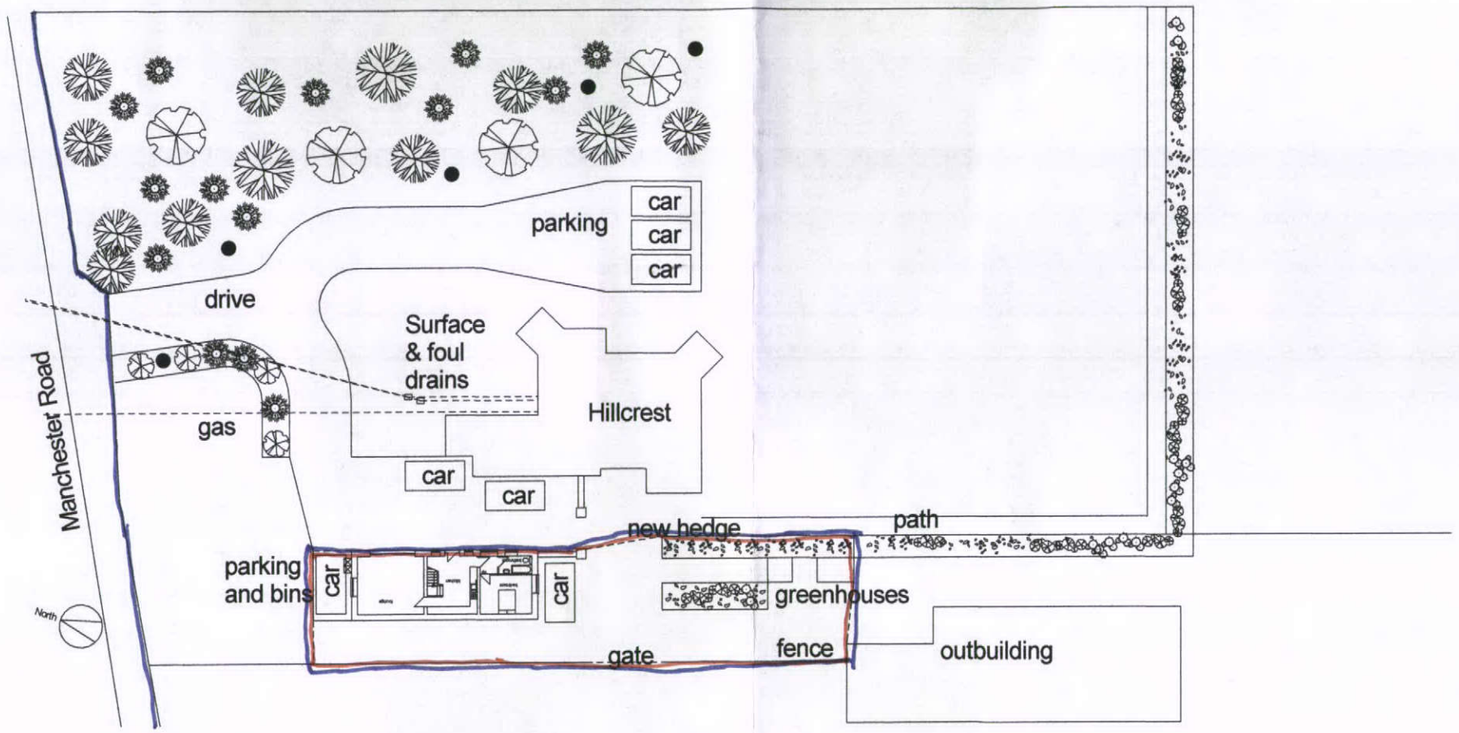

Rev	Details	Date			
			PROPOSED CONVERSION OF COACH HOUSE TO DWELLING AT HILLCREST, 127, MANCHESTER ROAD, CHAPEL EN LE FRITH, SITE PLAN.	Trevor Gilman Design 73, Windsor Road Buxton Derbyshire SK17 7NR Tel 01298 24156 Mobile 07773 381824	Scale 1/500 / 12.3.12 Drg No RICHARDSON 13 / Rev