HPK/2012/0206

17 APR 2012

HOUSEHOLDER PLANNING APPLICATION

Mr C BUSH

THE BUNGALOW, LEES HALL FARM scale: 1:500 date: March 2012

GLOSSOP SK13 6JT

R. Sheard - 31 marple road - charlesworth - glossop - derbyshire sk13 5da tel. 01457 865489 - mob - 07733098362

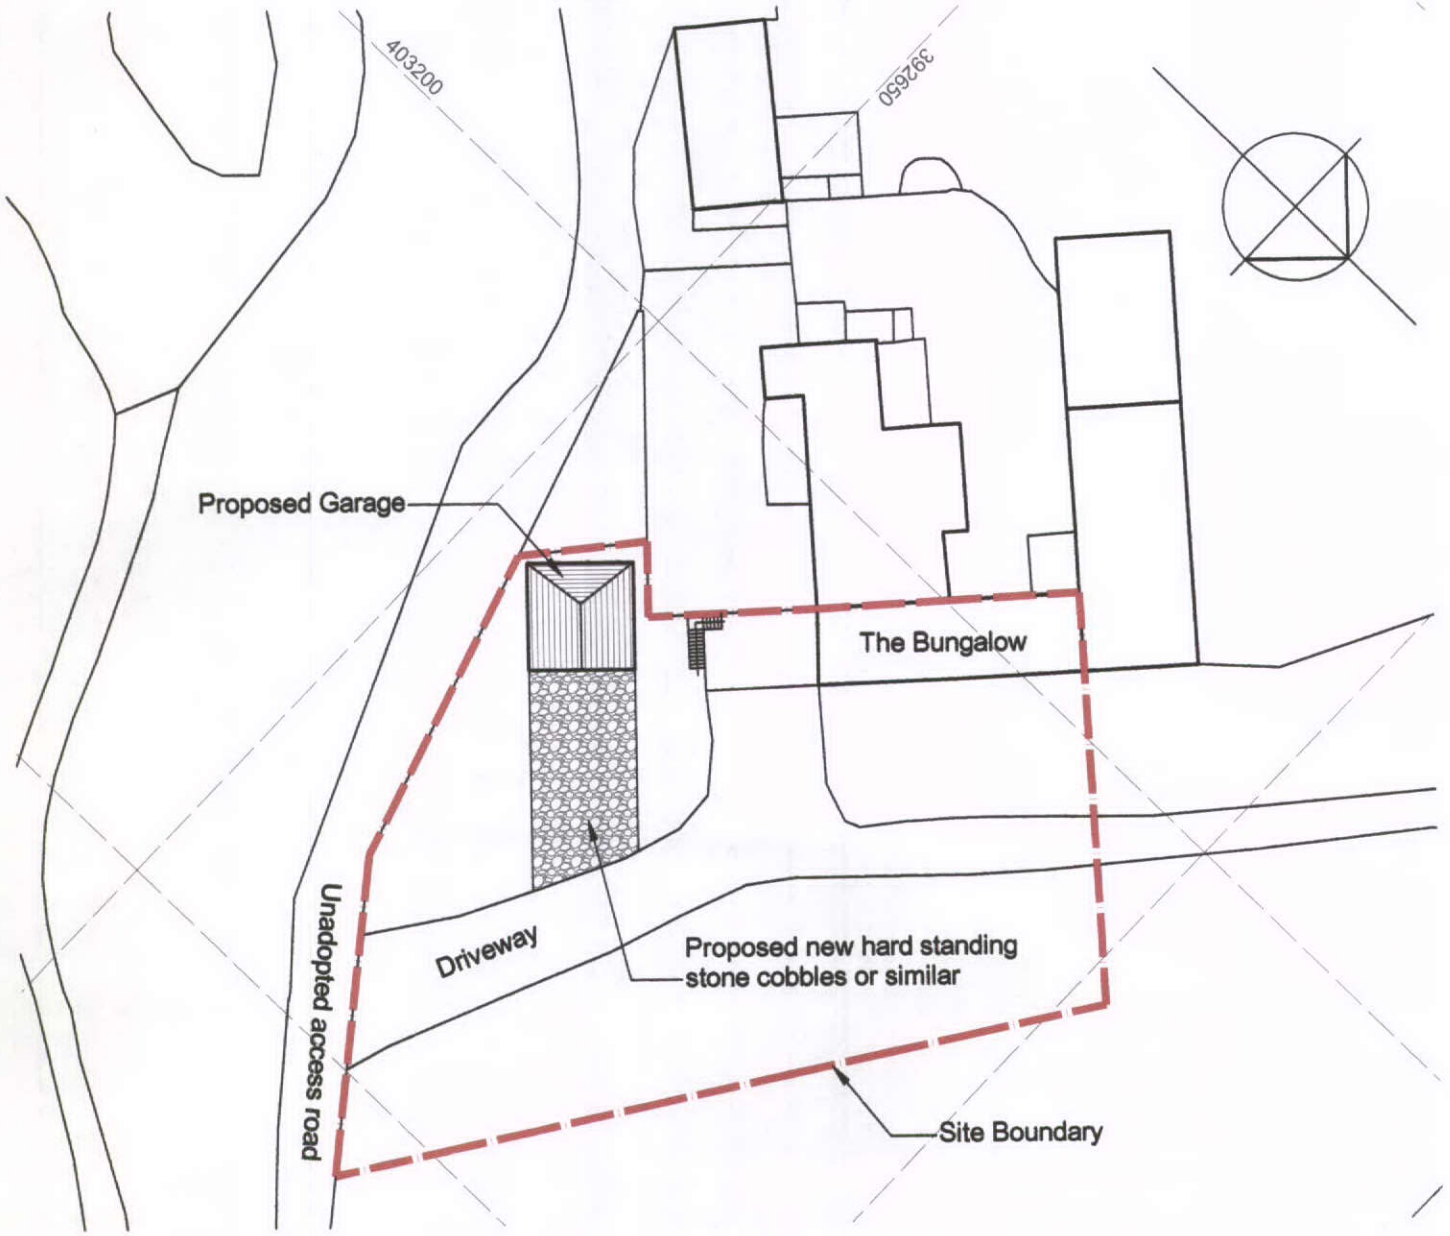

site plan 1:500

dwg title
PROPOSED NEW GARAGE

dwg name
SITE PLAN

dwg no.
RS2012/10 PO2