
HPK/2012/0231
17 APR 2012

FOR IDENTIFICATION
PURPOSES ONLY

N
W E
S

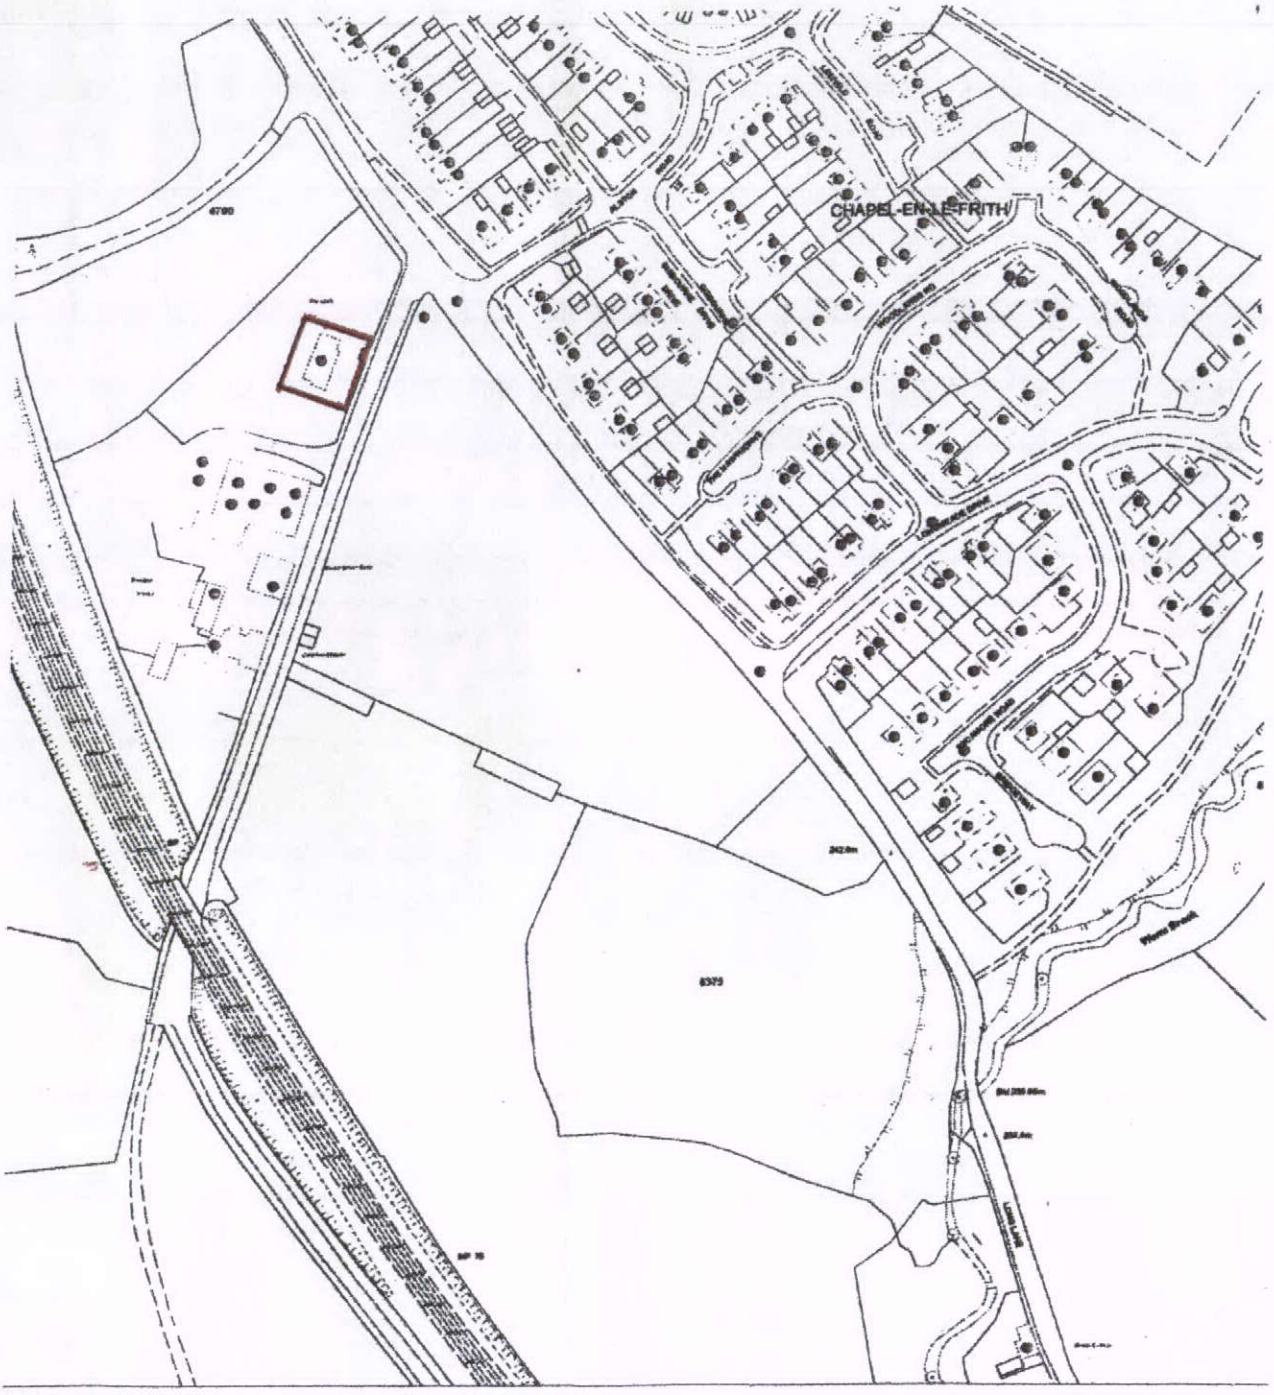

500 Styal Road
Manchester M22 5HQ
Tel 0161 493 9393
Fax 0161 493 9333
www.highamandco.com
mail@highamandco.com

HIGHAM & CO
CHARTERED SURVEYORS
PLANNING CONSULTANTS

The Croft,
off Long Lane,
Chapel-en-le-Frith,
High Peak.

DRAWING NO. 03

DATE: 1st December 2009

SCALE 1:2500