
HPK/2012/0232

existing	drg no 12


18 APR 2012

scale 1:100

north west

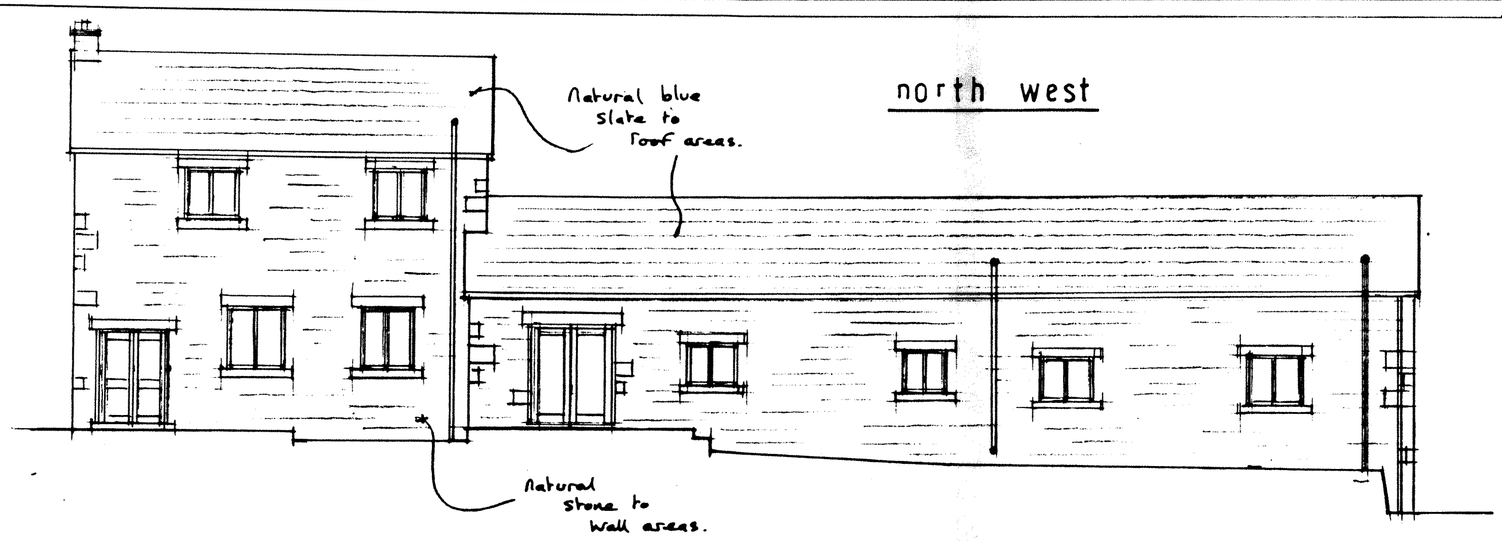


north east

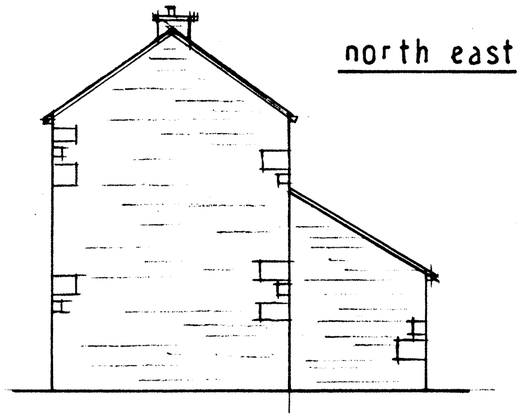


south west




south east

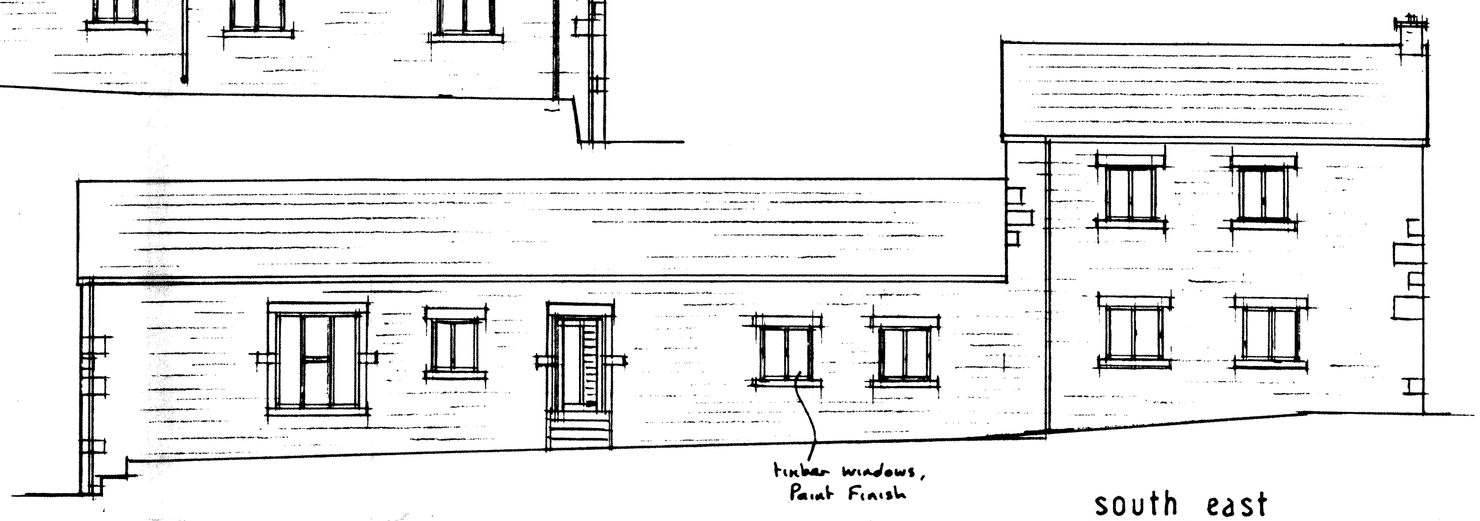

ground floor

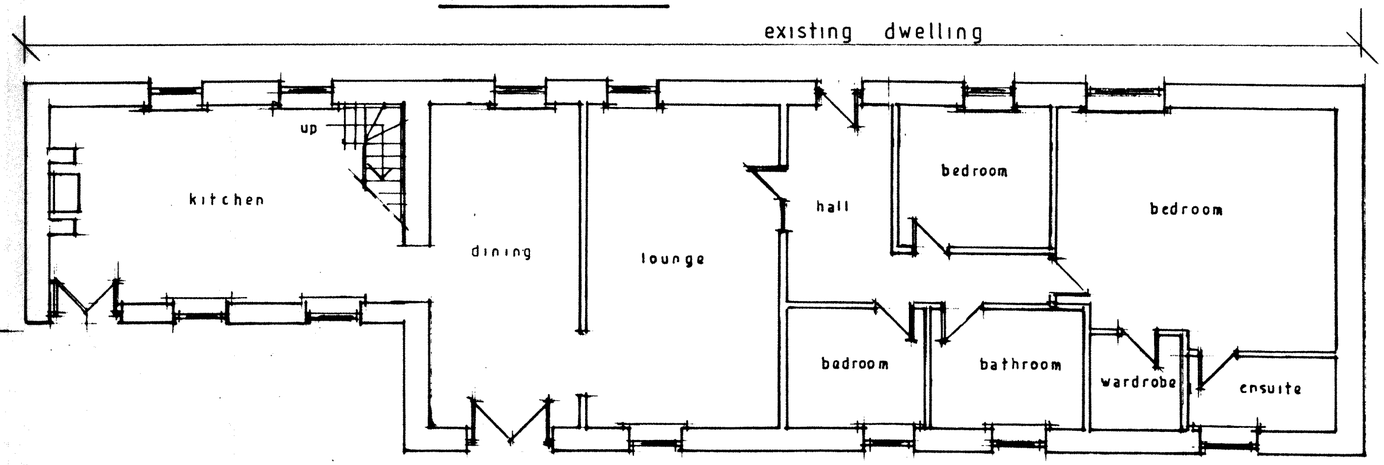

first floor

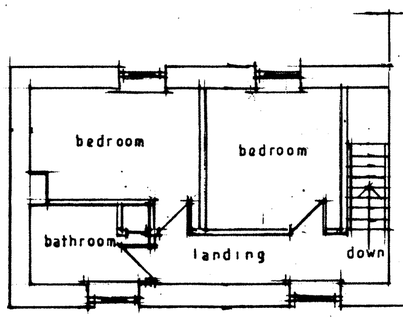

John F. Lomas. M.R.I.C.S., M.B.Eng
Rothbury
Chapel Road
Hayfield
High Peak SK22 2JF
Tel. 01663 745186

LADYPIT HOUSE, LADYPIT ROAD, FURNESS VALE.