HPK/2012/0232

18 APR 2012


proposed

drg no 12·4/2


scale 1:100

NOTE – no external alterations are proposed


north west

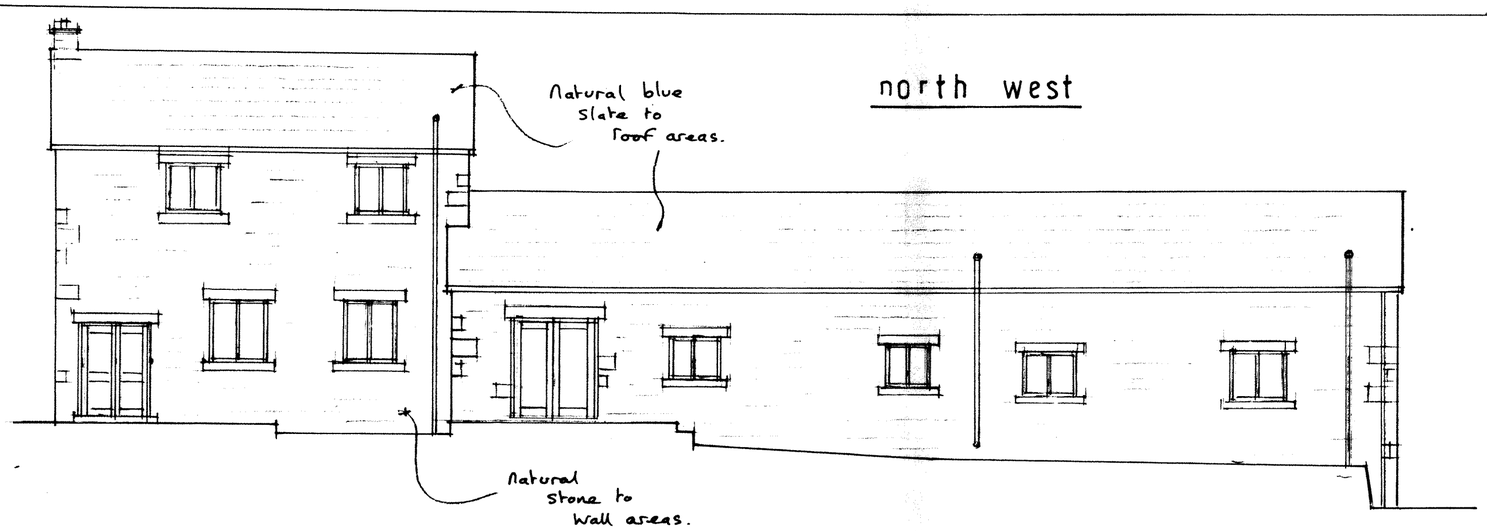


north east

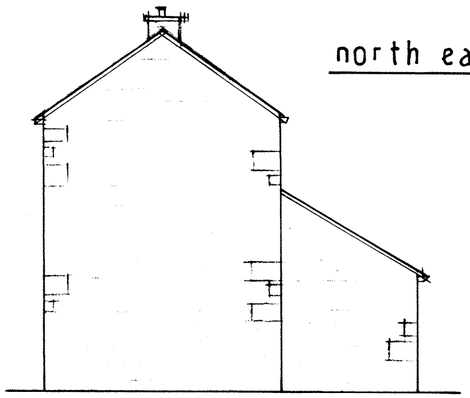


south west

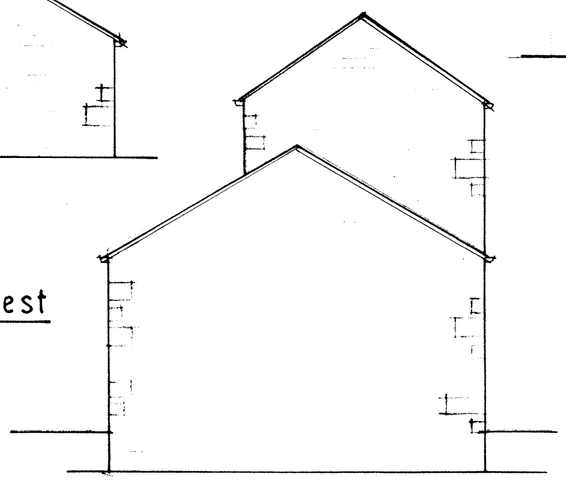

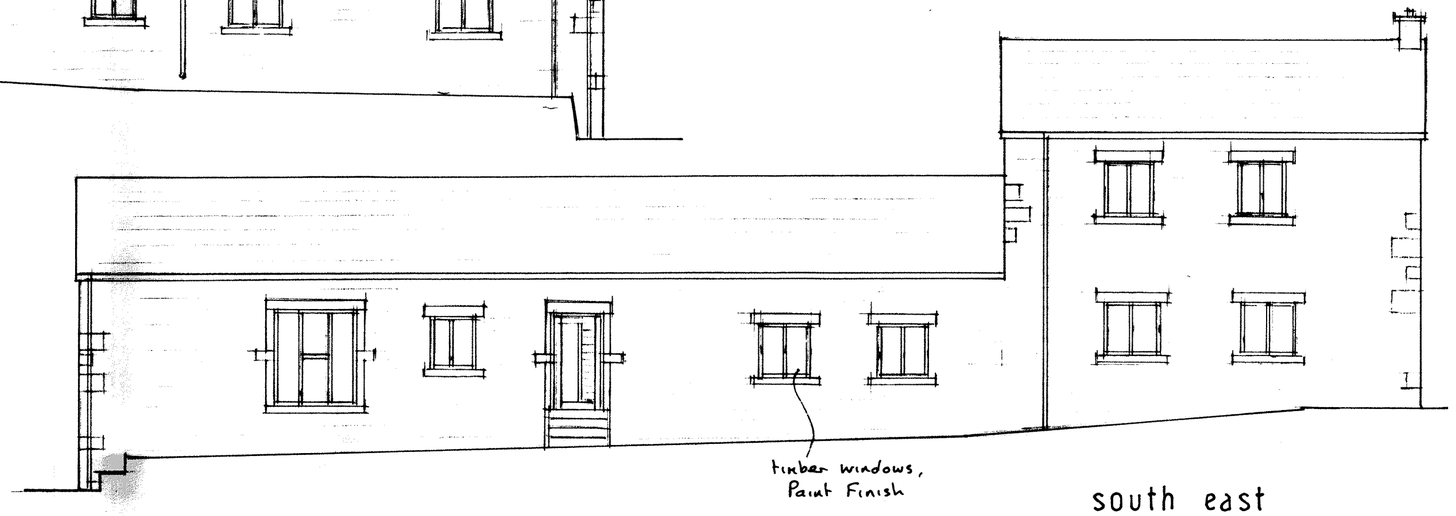


south east

ground floor

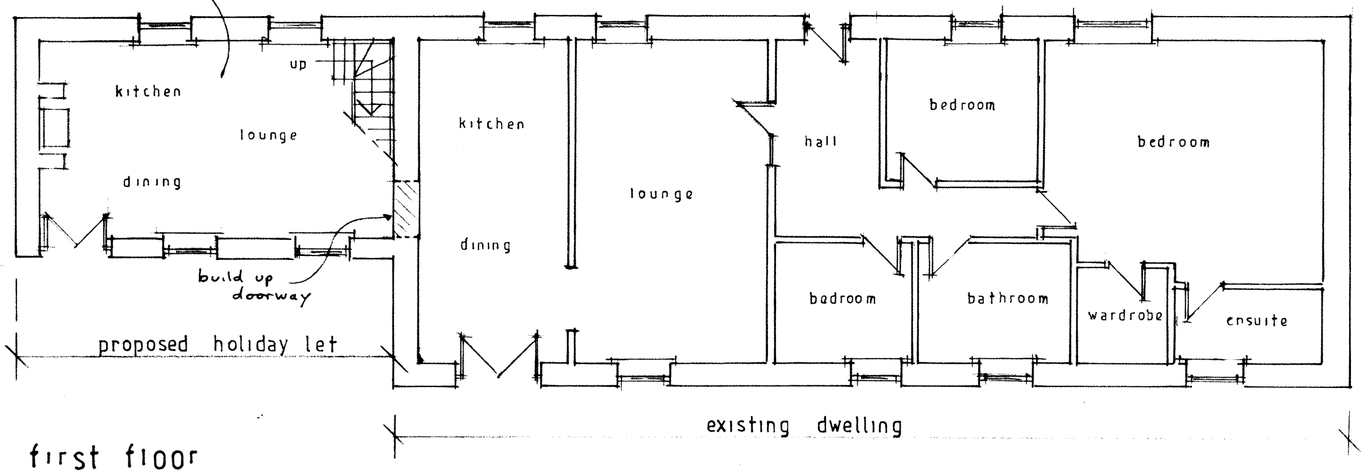

first floor

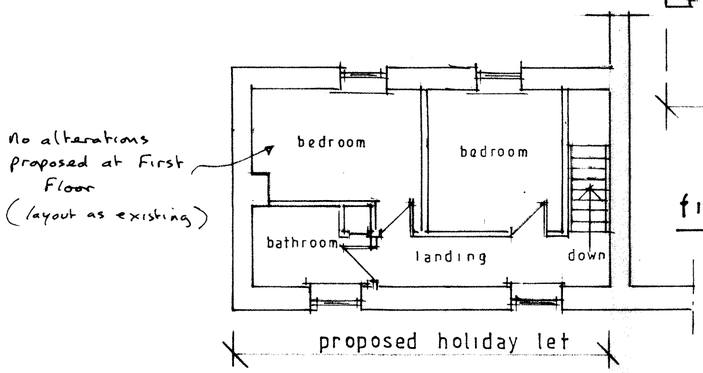

John F. Lomas. M.R.I.C.S., M.B.Eng
Rothbury
Chapel Road
Hayfield
High Peak SK22 2JF
Tel. 01663 745186

LADYPIT HOUSE, LADYPIT ROAD, FURNESS VALE.