
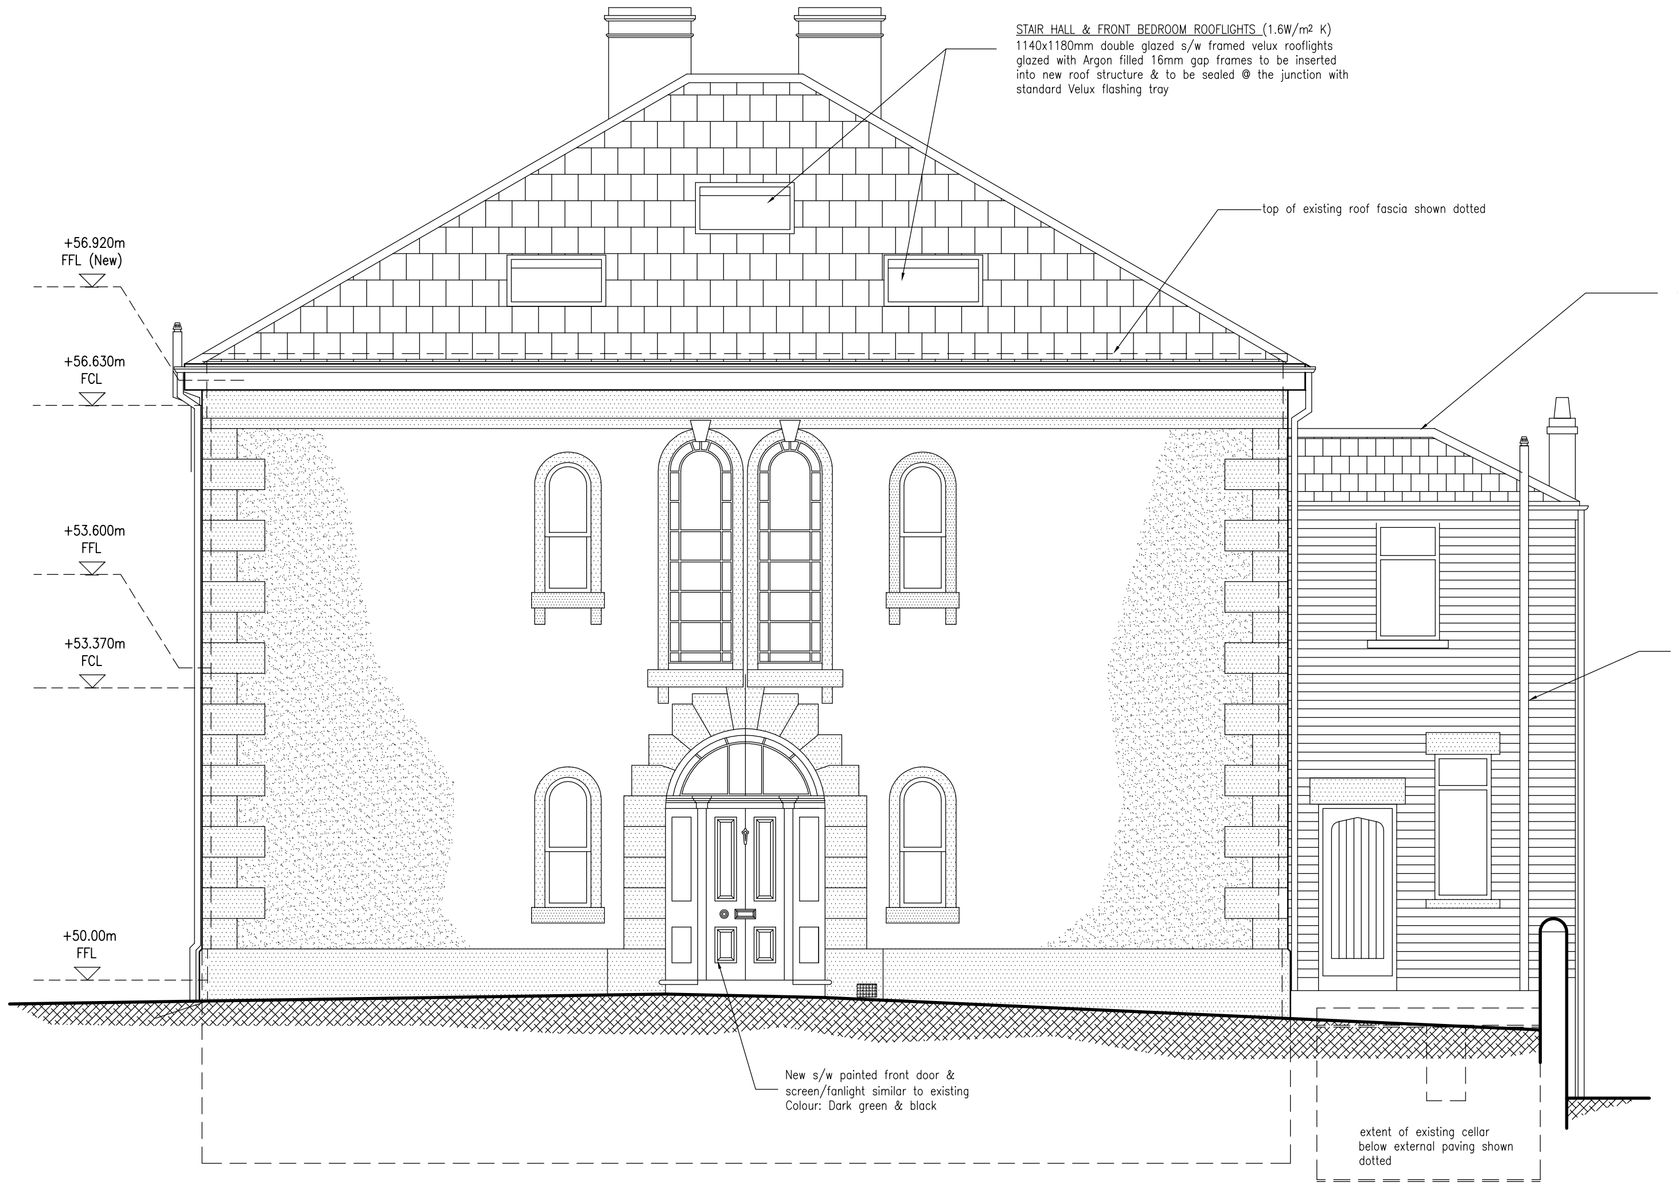


FRONT ELEVATION
SCALE 1:50

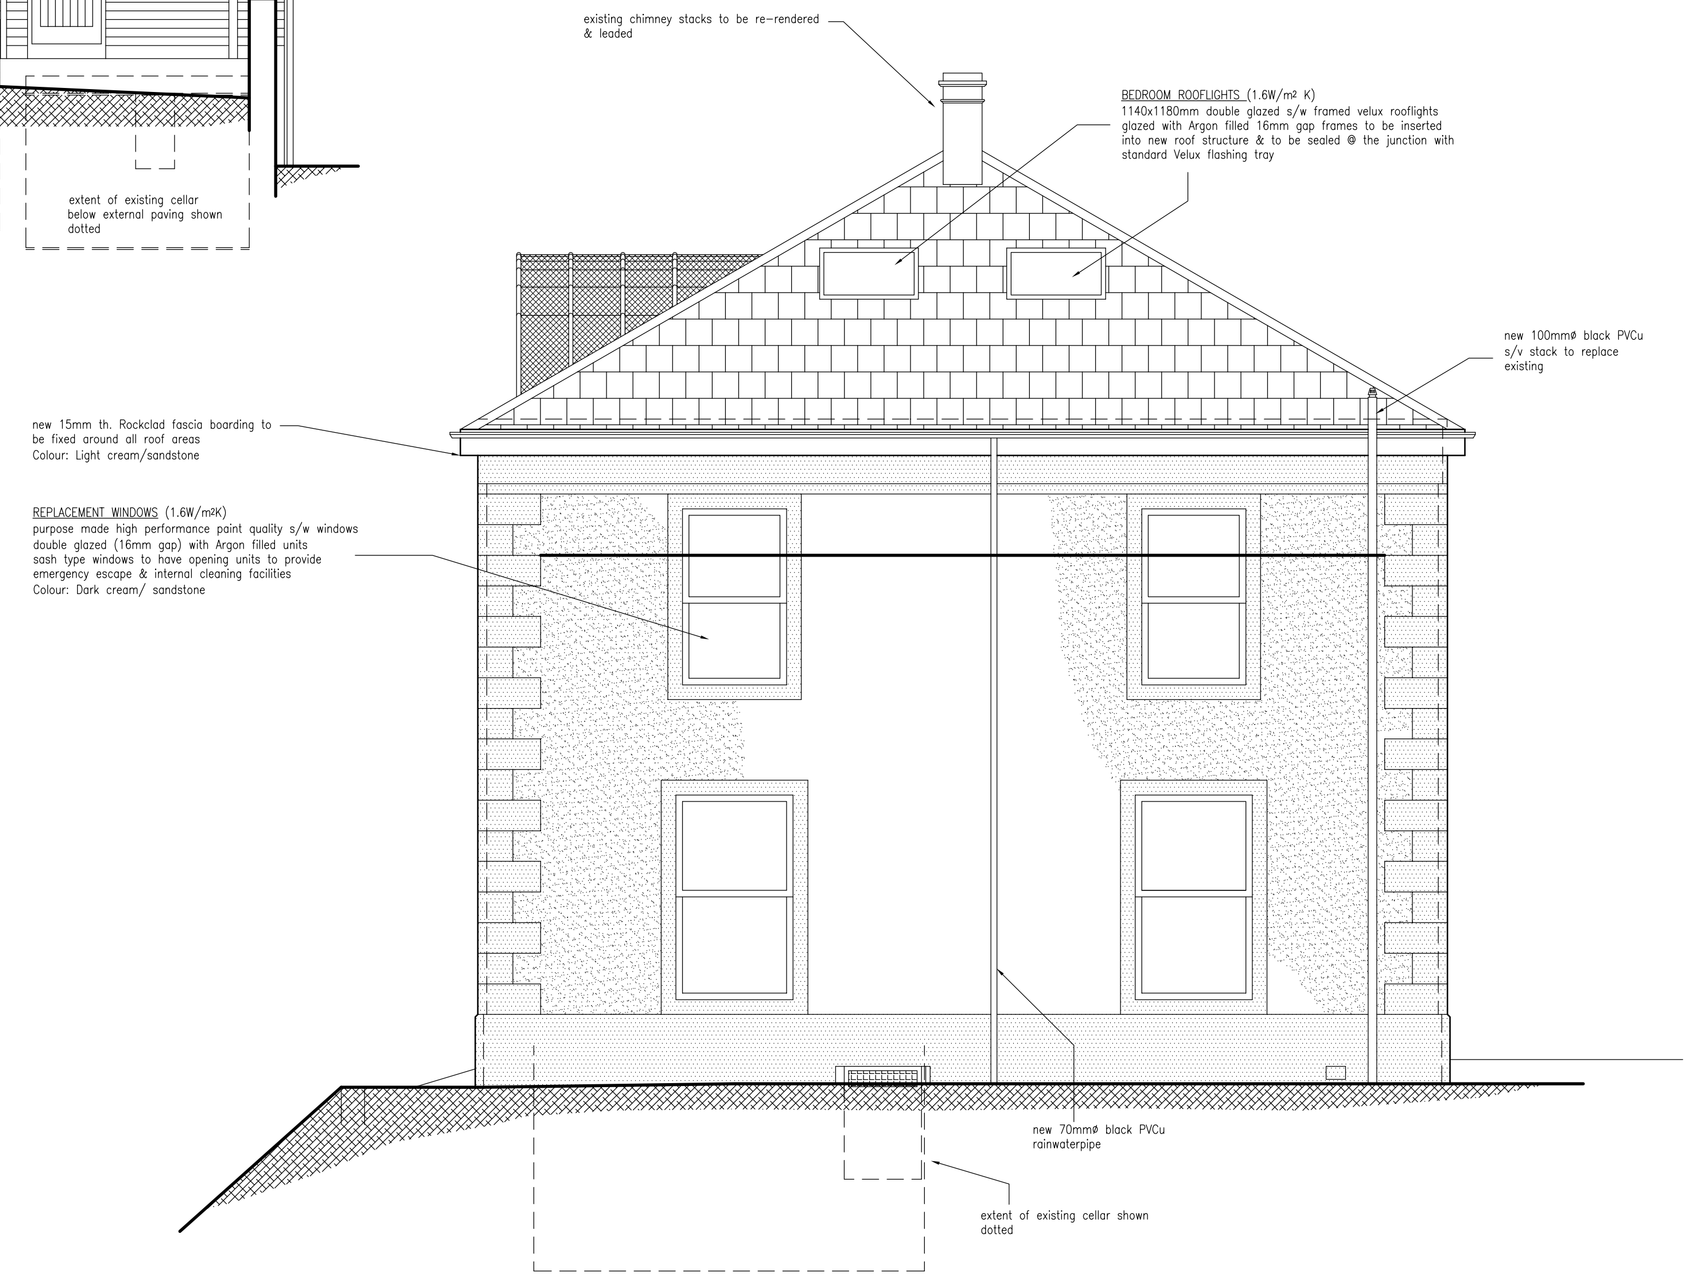

SIDE ELEVATION (East)
SCALE 1:50

NOTES

REV.	DATE	DRN.	DESCRIPTION
B	18-04-2012	DGM	Colours of external finishes added
A	31-03-2012	DGM	Amended in accordance withminutes of meeting 21-03-2012

PURPOSE OF ISSUE
PLANNING

CLIENT
MR & MRS S. GARRICK

PROJECT
RENOVATIONS & ALTERATIONS TO CARRINGTON HOUSE
BUXWORTH HIGH PEAK SK 23 7JG

TITLE
PROPOSED ELEVATIONS
FRONT & EAST

DRAWING No.	REVISION		
C14826/A04	B		
DRAWN	CHECKED	SCALE	DATE
D.G.M	AJP	1:50	DEC. 2011

atkinson consulting engineers peck
Watson House, 45 Waterloo Road, Stockport, Cheshire, SK1 3BJ
telephone: +44 (0)161 480 2833, facsimile: +44 (0)161 477 3939
email: apce@atkinsonpeck.co.uk, web: www.atkinsonpeck.co.uk