

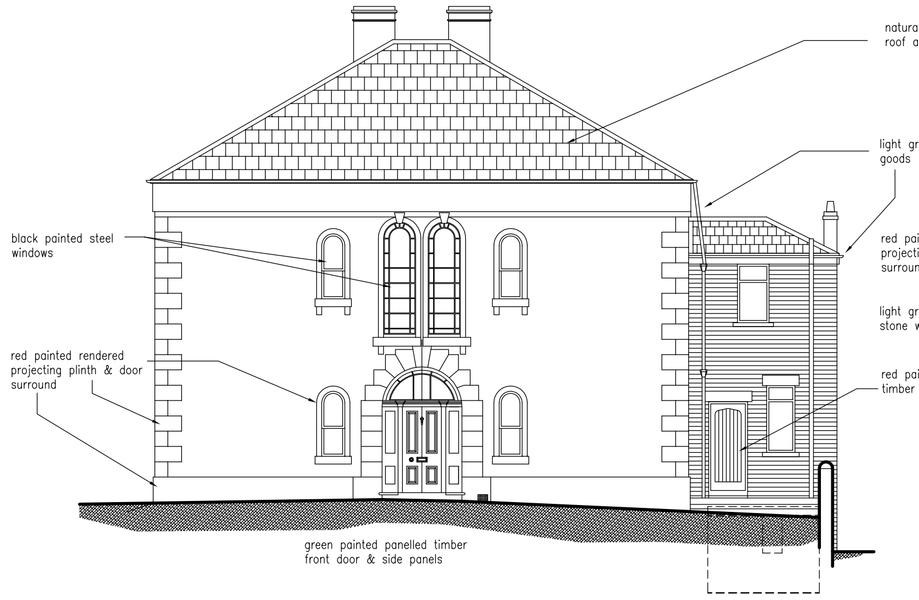



FRONT ELEVATION
SCALE 1:100

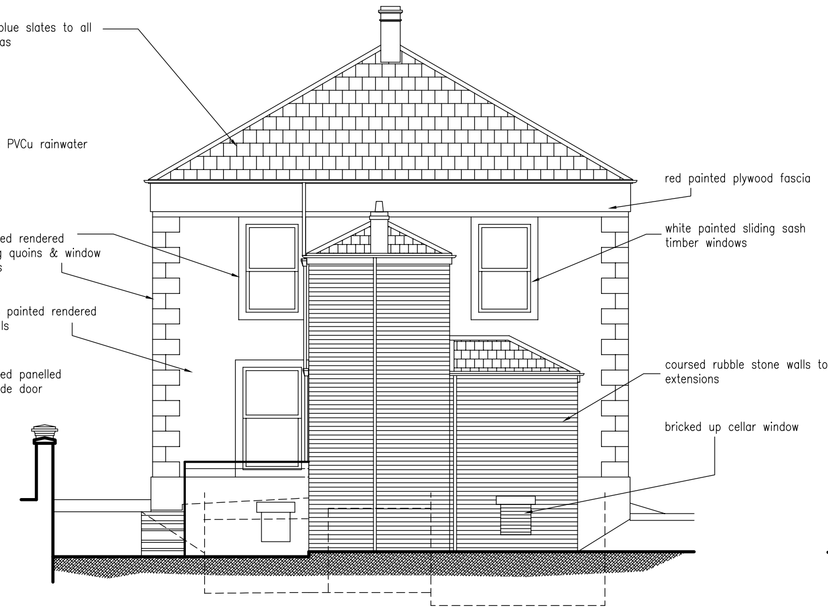


SIDE ELEVATION (West)
SCALE 1:100

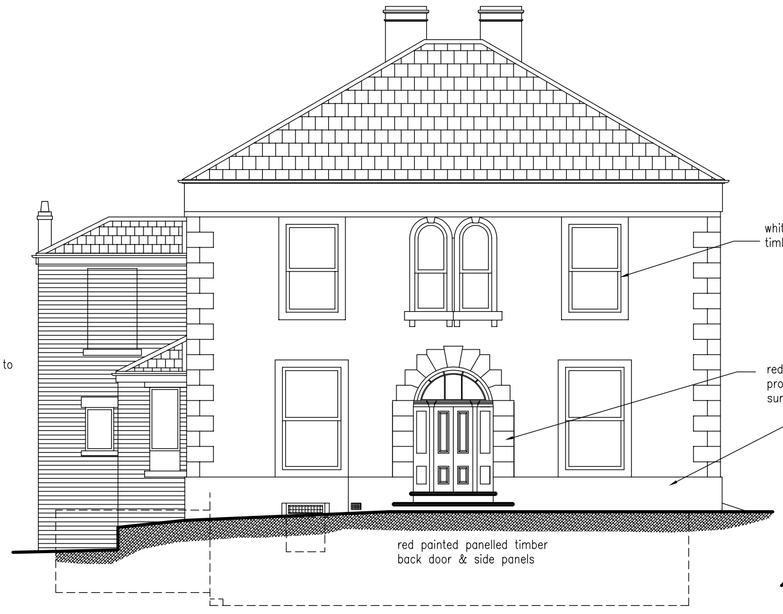


REAR ELEVATION
SCALE 1:100

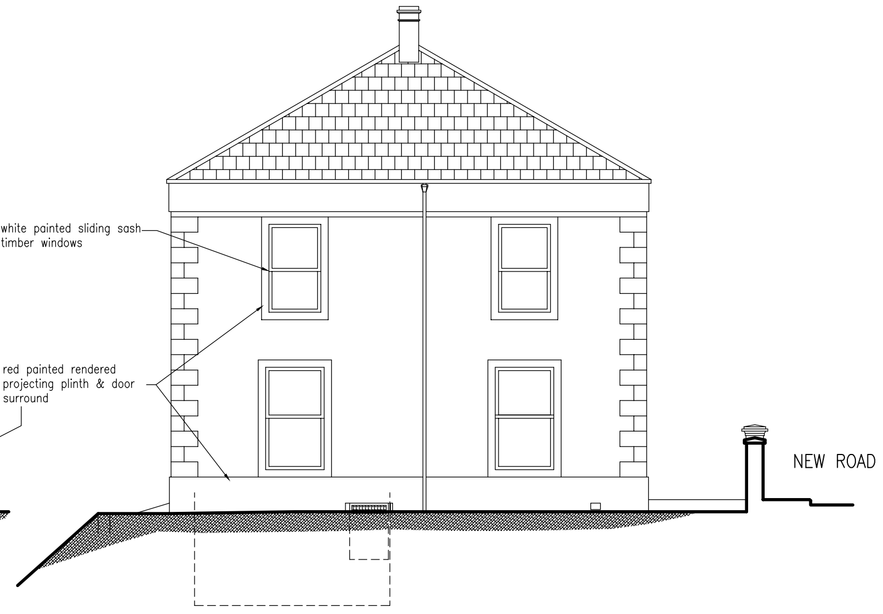


SIDE ELEVATION (East)
SCALE 1:100

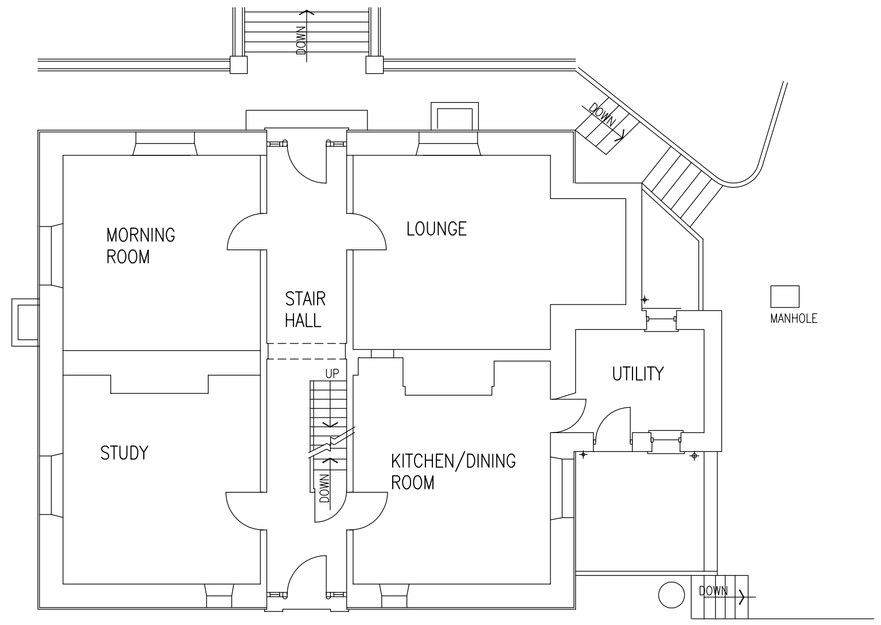

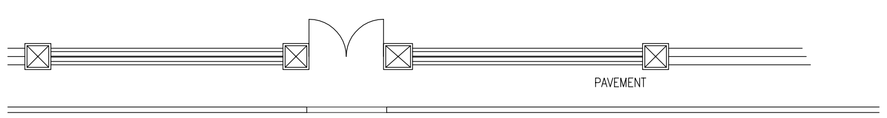


NEW ROAD


GROUND FLOOR PLAN
SCALE 1:100

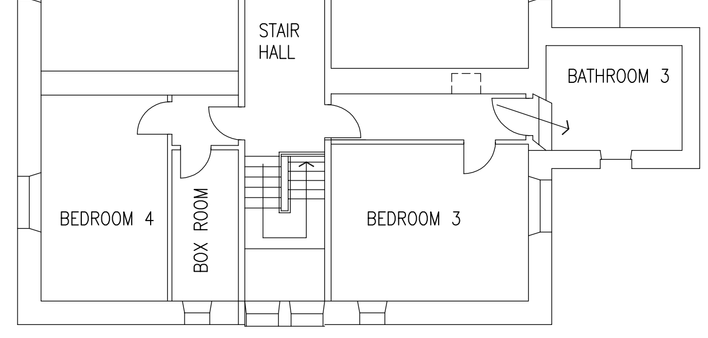

FIRST FLOOR PLAN
SCALE 1:100

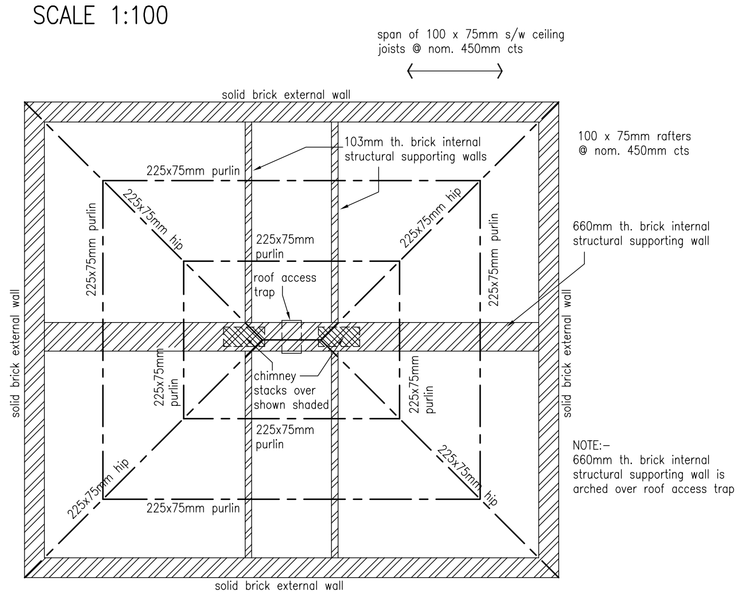

ROOF PLAN
SCALE 1:100

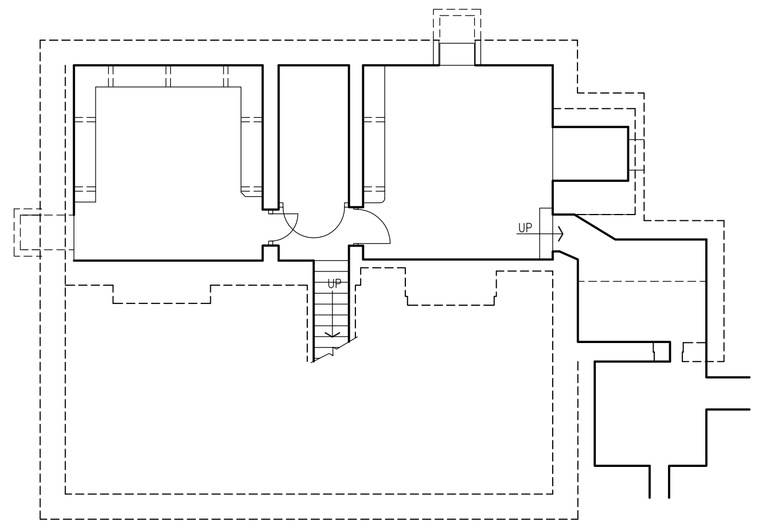

CELLAR PLAN
SCALE 1:100

NOTES

REV.	DATE	DRN.	DESCRIPTION

PURPOSE OF ISSUE
PLANNING

CLIENT
MR & MRS S. GARRICK

PROJECT
RENOVATIONS & ALTERATIONS TO CARRINGTON HOUSE BUXWORTH HIGH PEAK

TITLE
SURVEY OF EXISTING

DRAWING No.	REVISION		
C14826/A01	-		
DRAWN	CHECKED	SCALE	DATE
D.G.M	AJP	1:100	DEC. 2011

atkinson peck consulting engineers
Watson House, 45 Waterloo Road, Stockport, Cheshire, SK1 3BJ
telephone: +44 (0)161 480 2833, facsimile: +44 (0)161 477 3939
email: apce@atkinsonpeck.co.uk, web: www.atkinsonpeck.co.uk