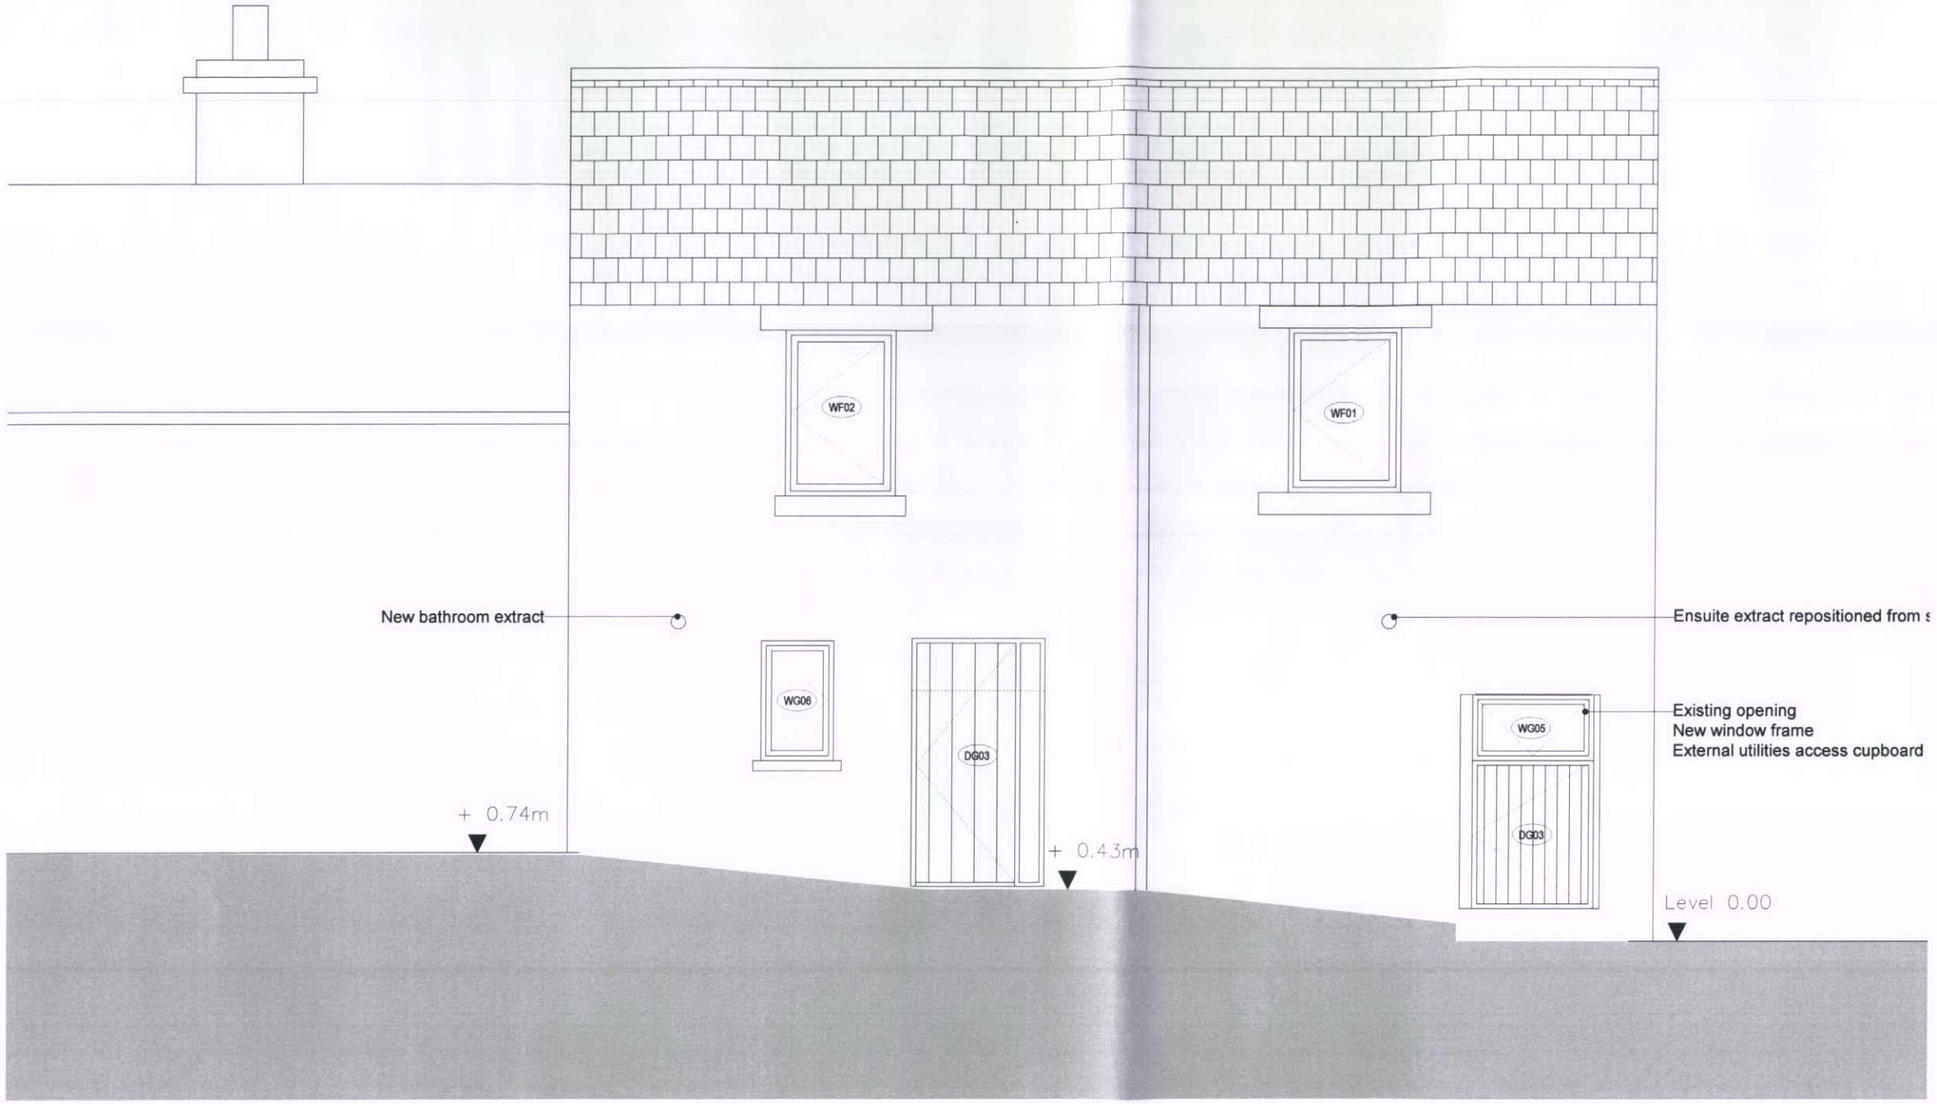


01 PROPOSED NORTH ELEVATION 1:50 @ A3

COMMENTS:

5m
2m
1m
0
SCALE BAR 1:50 @ A3

PROJECT:
FOLDS FARM BARN

DRAWING NAME:
PROPOSED NORTH ELEVATION

DRAWING STATUS:
Planning
Amendments

DATE:	JOB No:	ISSUE:
24/04/12	1201	B

DRAWING No:	SCALE:
FFB_001_PL_200	1:100 @ A3

	BY:	CHK'D:	APV'D:
1	JM	GW	

P/M
POULSOM MIDDLEHURST
ARCHITECTURE & DESIGN

//11 Waterloo Court//////////////////////
//10 Theed Street//////////////////////
//London SE1 8ST//////////////////////

// 020 7928 7243//////////////////////
// www.poulsommiddlehurst.com///