
THIS DRAWING IS NOT TO BE COPIED OR REPRODUCED
WITHOUT THE PRIOR WRITTEN CONSENT OF PLANMART LTD.




Existing front elevation. No 58A

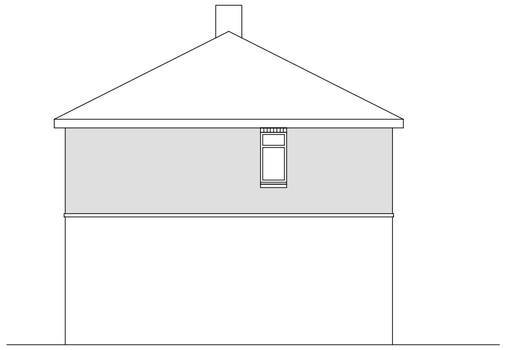


Existing side elevation. No. 58A




Existing rear elevation. No.58A

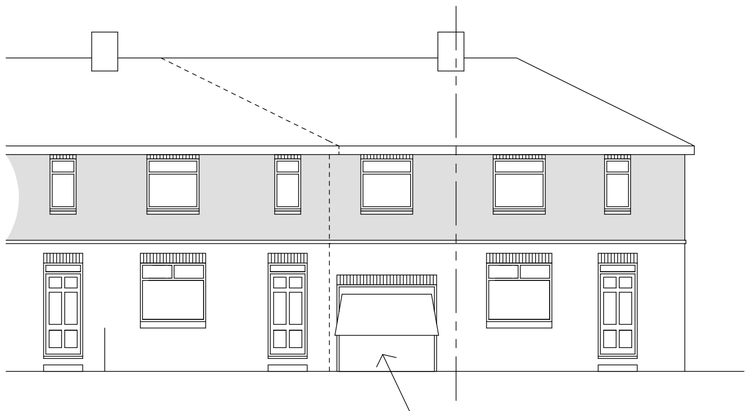

Proposed front elevation.

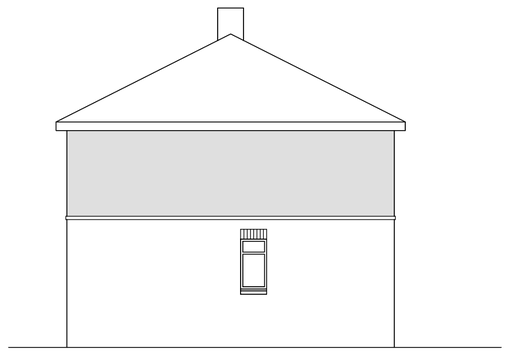

Proposed side elevation.

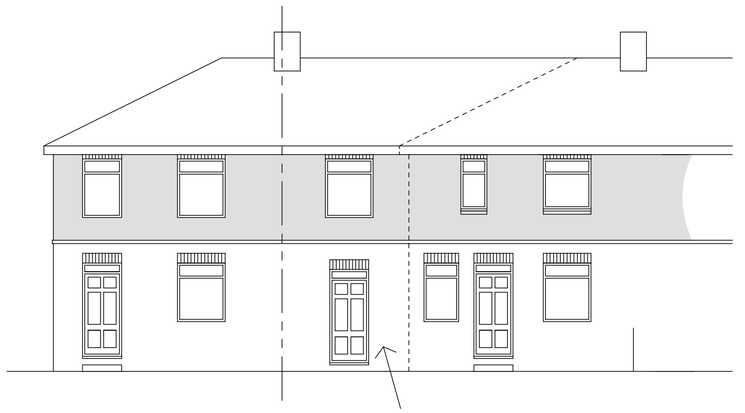

Proposed rear elevation.

PLANMART

Client:

Mr P. Bray,

Project:

Proposed side extension to No. 58A Gladstone St and new end terrace dwelling attached to No. 58A Gladstone St, Glossop.

Title:

Existing and proposed elevations.

Scale: 1:100 A2 sheet.

Drawn:	Date:
MH	March 2012.
Project no.: 2431	Drawing no.: 2431-2

PLANMART LIMITED
53A High St. West, Glossop,
Derbyshire SK13 8AZ.
Tel: 01457 863153 E mail: planmart@btconnect.com