EXISTING ELEVATION

HPK/2012/0201
27 APR 2012

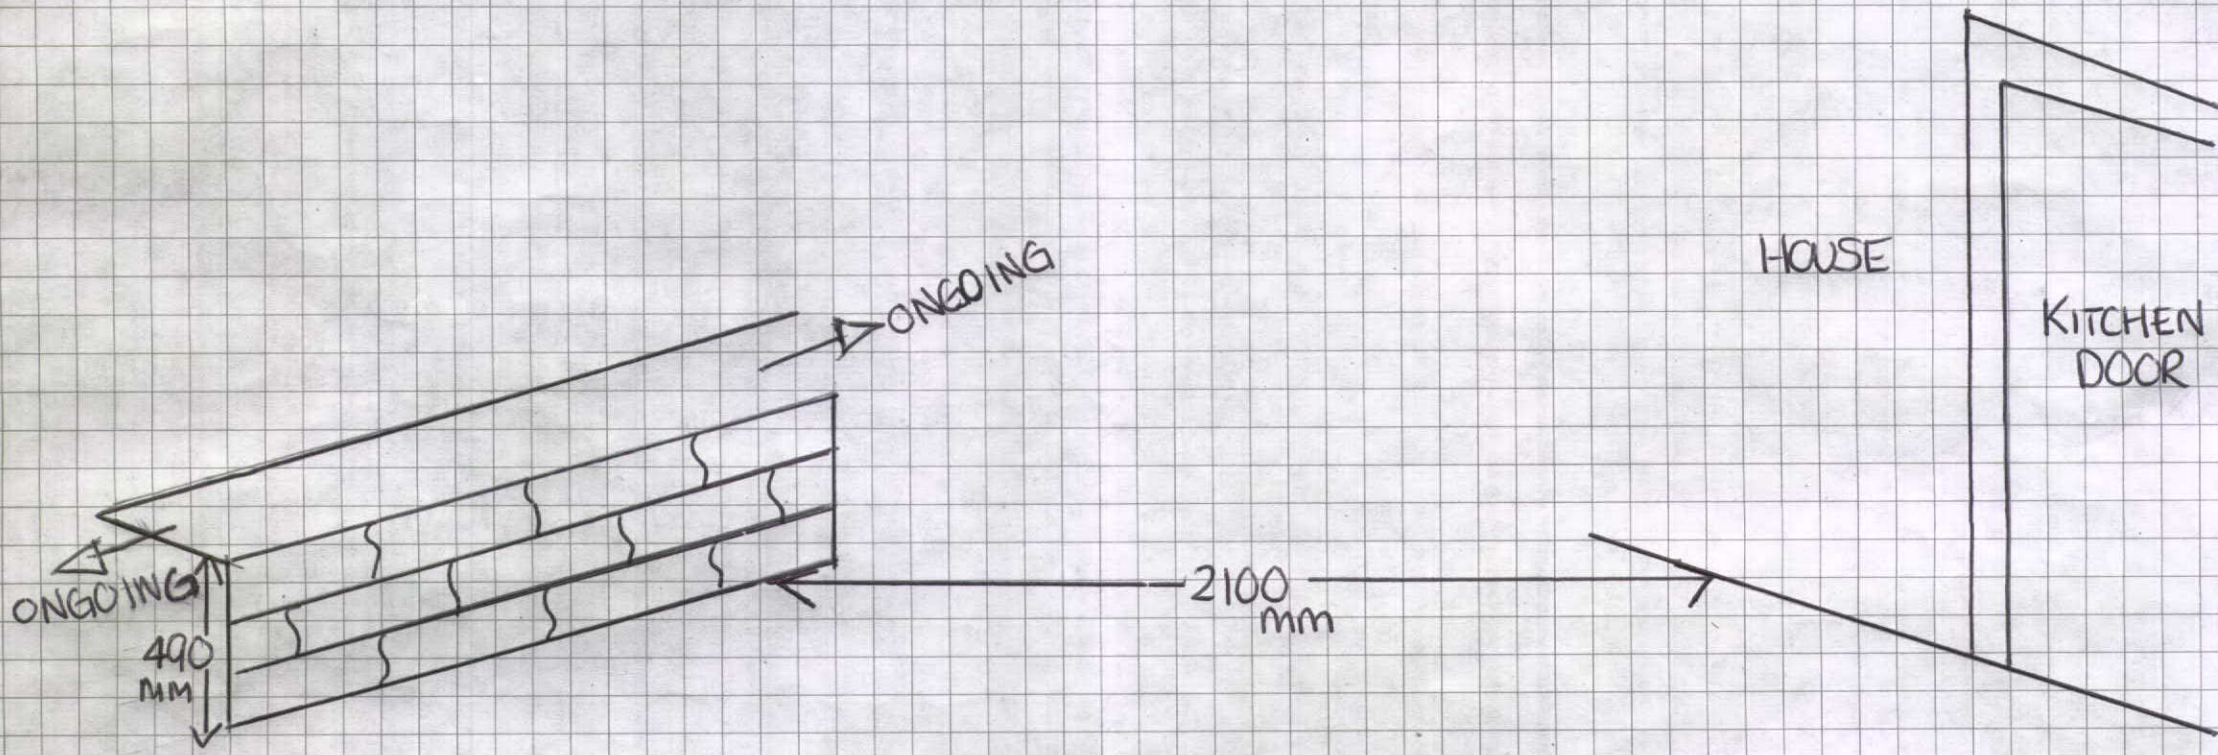

NORTH SIDE OF THE PROPERTY

SHOWING WALL AT THE WEST AND THE PROPERTY WALL WITH BACK DOOR AT THE EAST