
Dimensions are to be checked on site. Do not scale from drawings. Report discrepancies to the Architect.

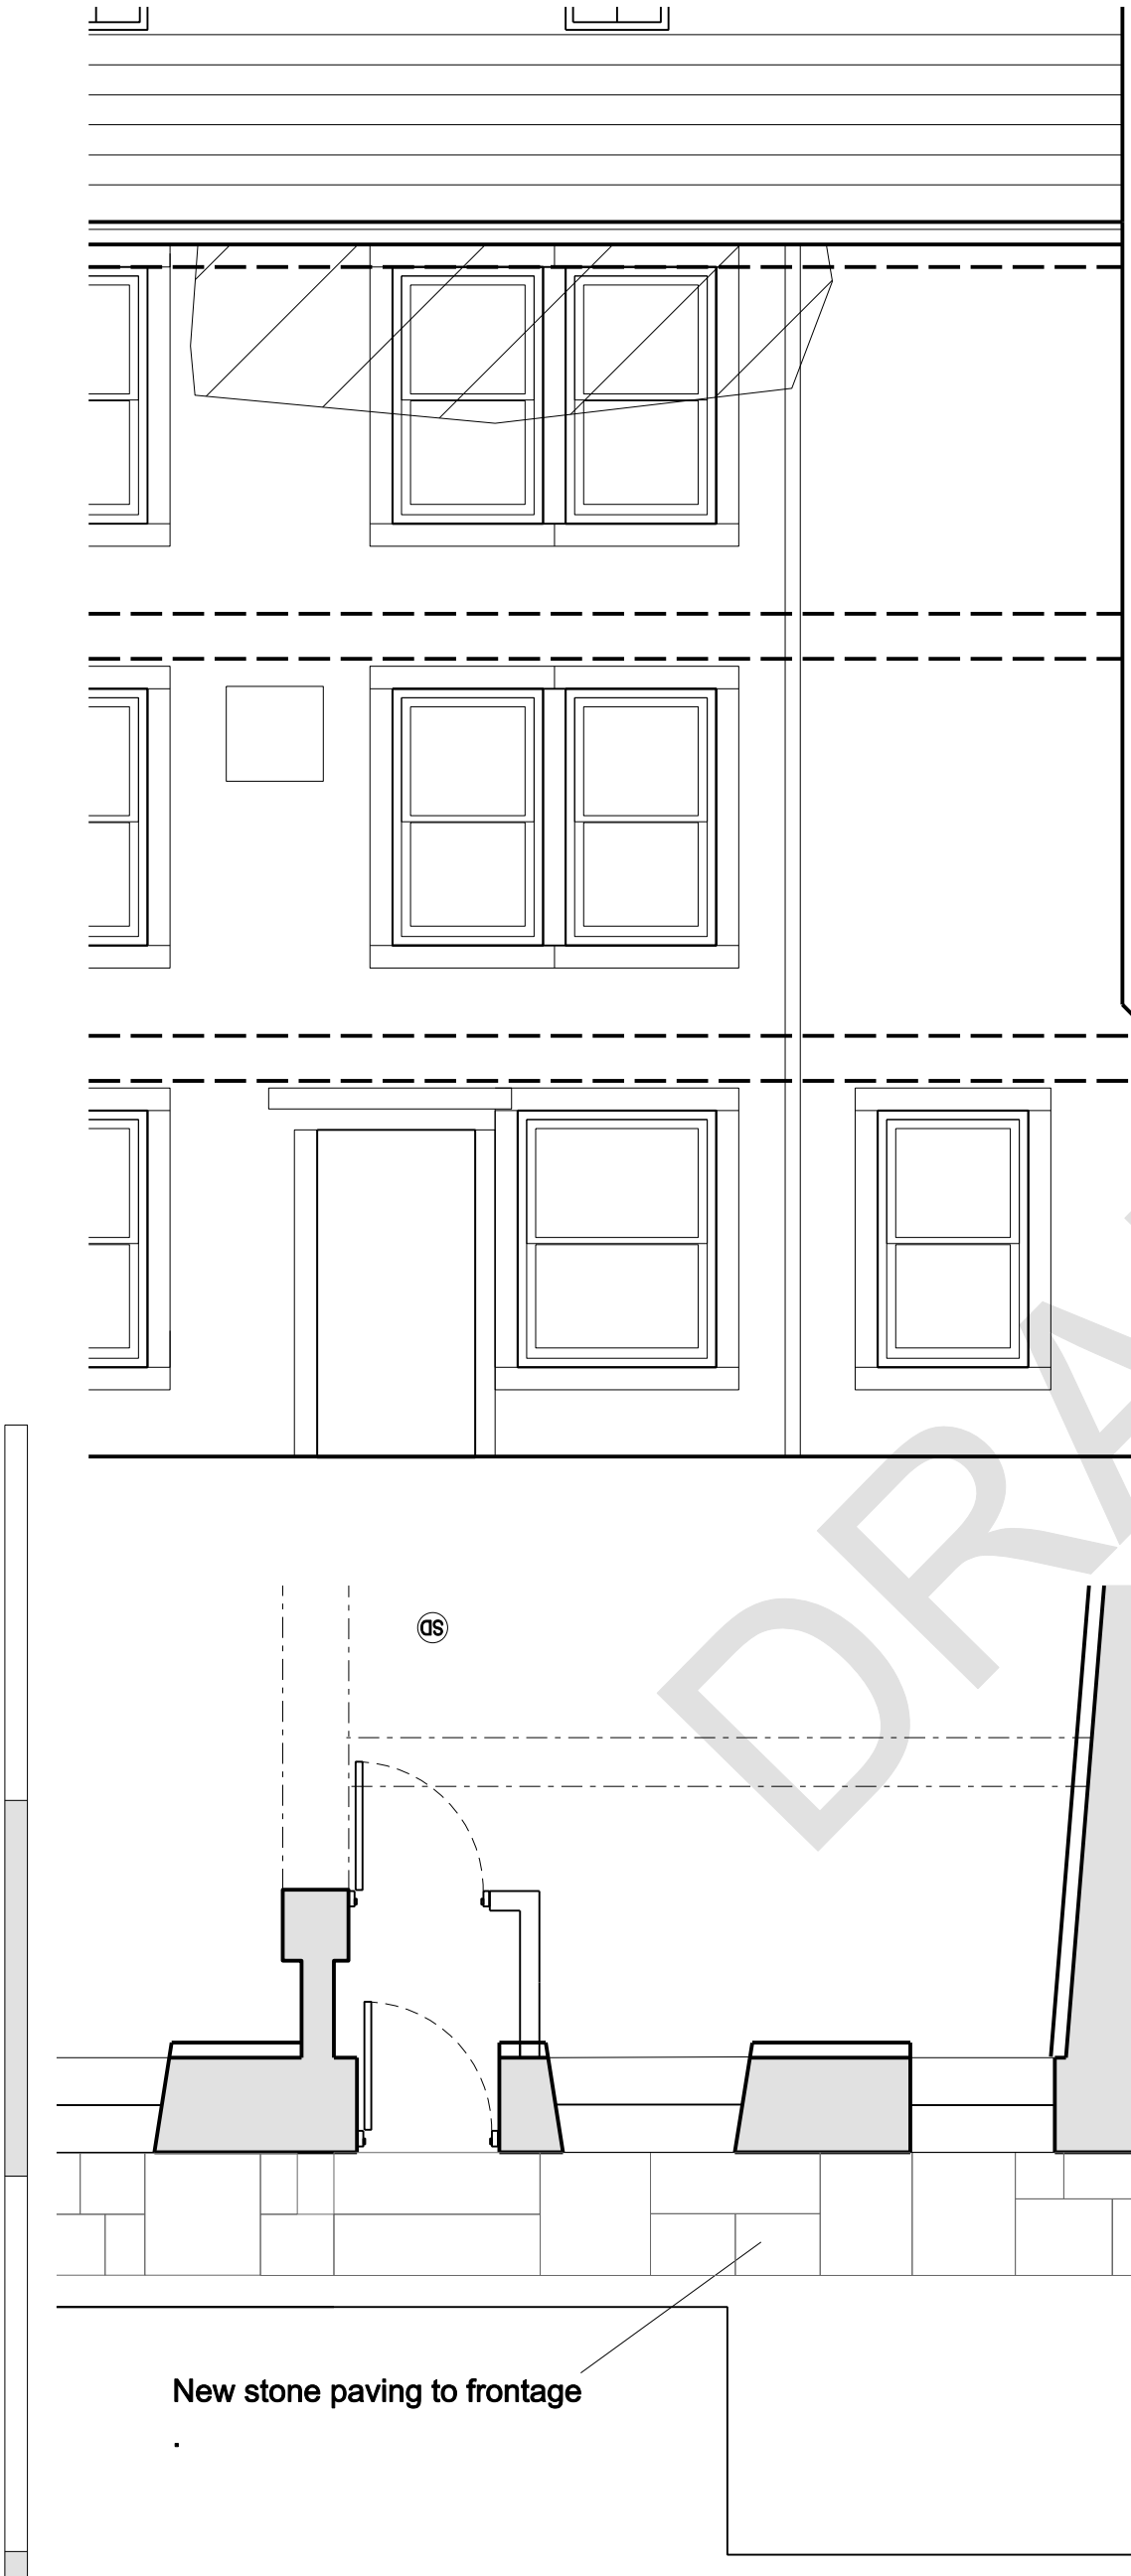

DRAFT

PROJECT
The Bull's Head
2 Church Street, Hayfield

TITLE
Front Gate

SIZE A3

STATUS
PLANNING

PROJECT No 1336
DRAWING No SK 04A
DRAWN by CG
CHECKED
DATE 17.04.12
SCALE (u.n.o) 1:20

JOHN McCALL ARCHITECTS LTD
No .1 Arts Village, Henry Street, Liverpool L1 5BS Tel: 0151 707 1818 Fax: 707 1819
Old Coop Building, Church Street, Hayfield, SK22 2JE e-mail: admin@johnmccall.co.uk