
HPK/2012/0249

25 APR 2012

Block Plan. 1:100.

Buxton Riding School

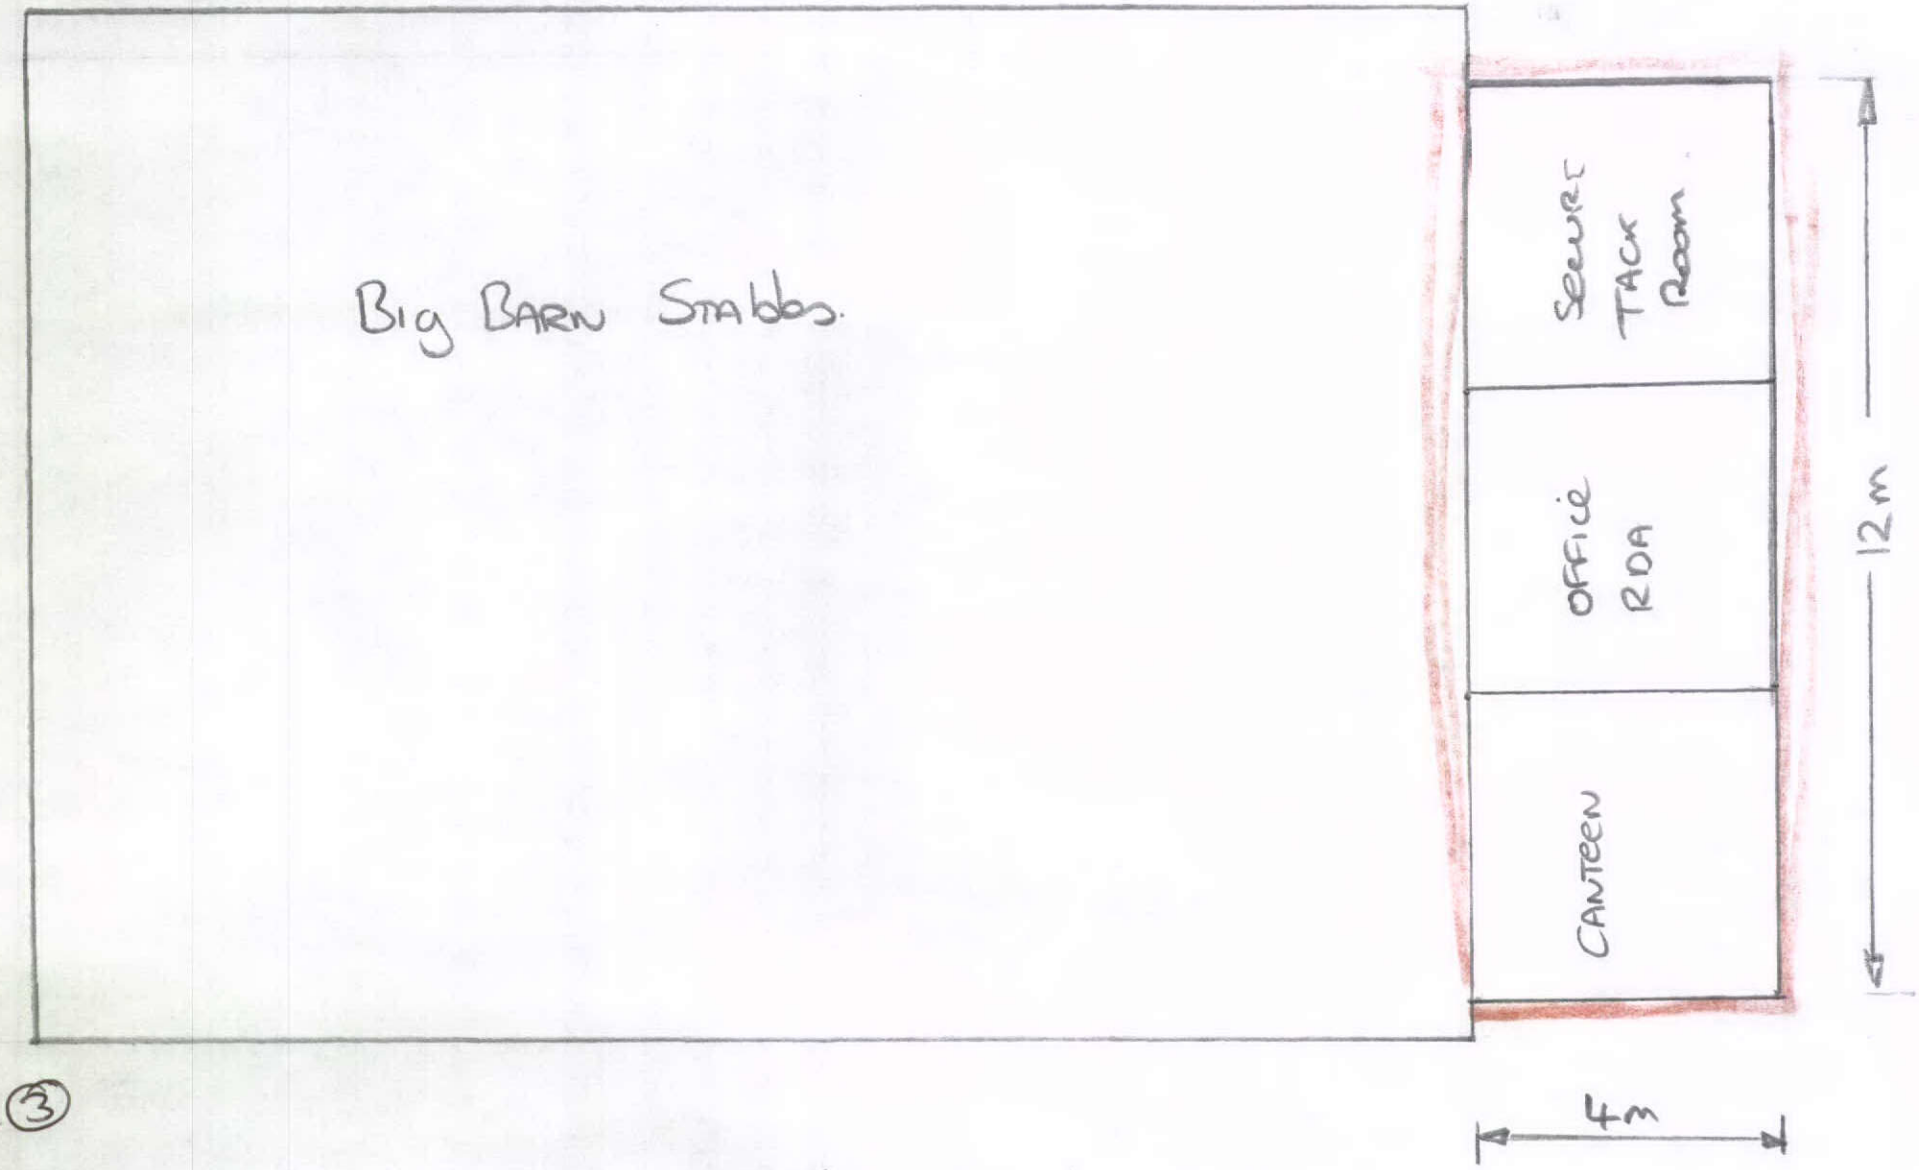

Page (3)

Dave Thompson

A4 Scale 1:100.