
HPK/2012/0249


Buxton Riding School, Canteen / Office / Secure Tack Room / Riding For Disabled Store. Proposal

25 APR 2012


Front Elevation

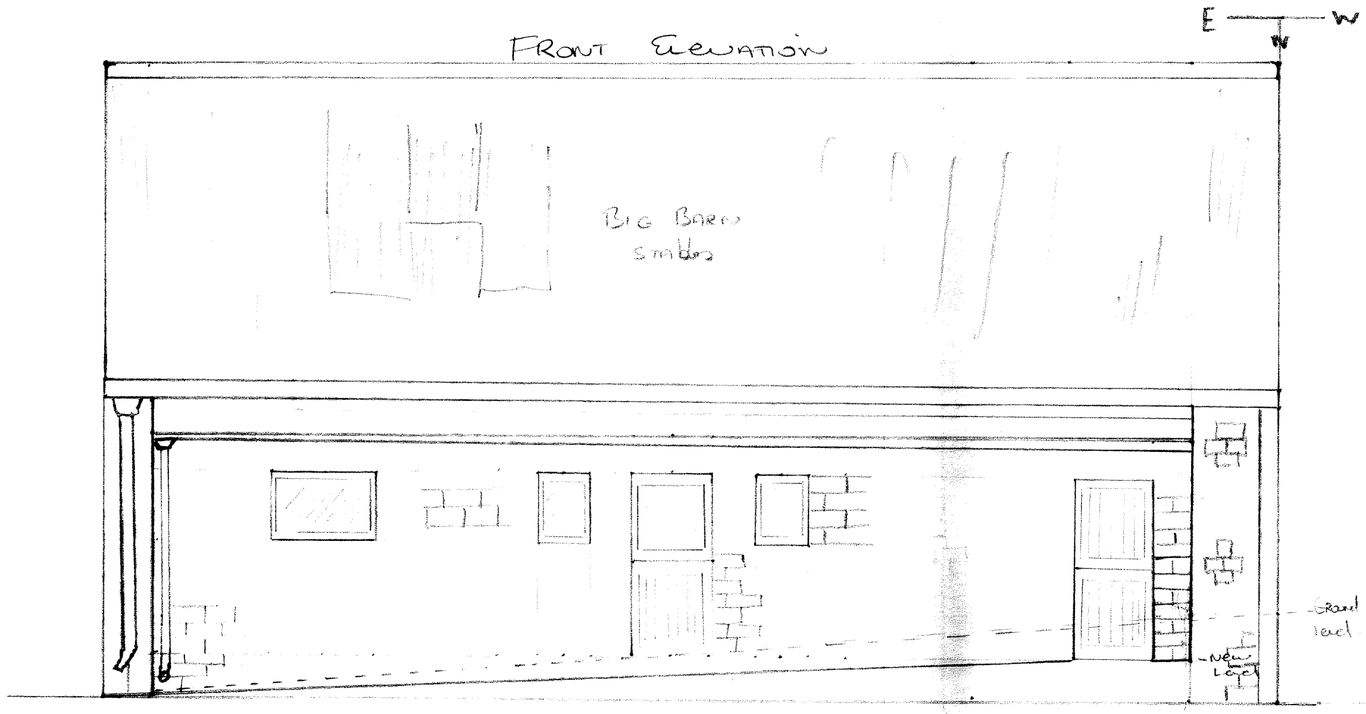


Side Elevation

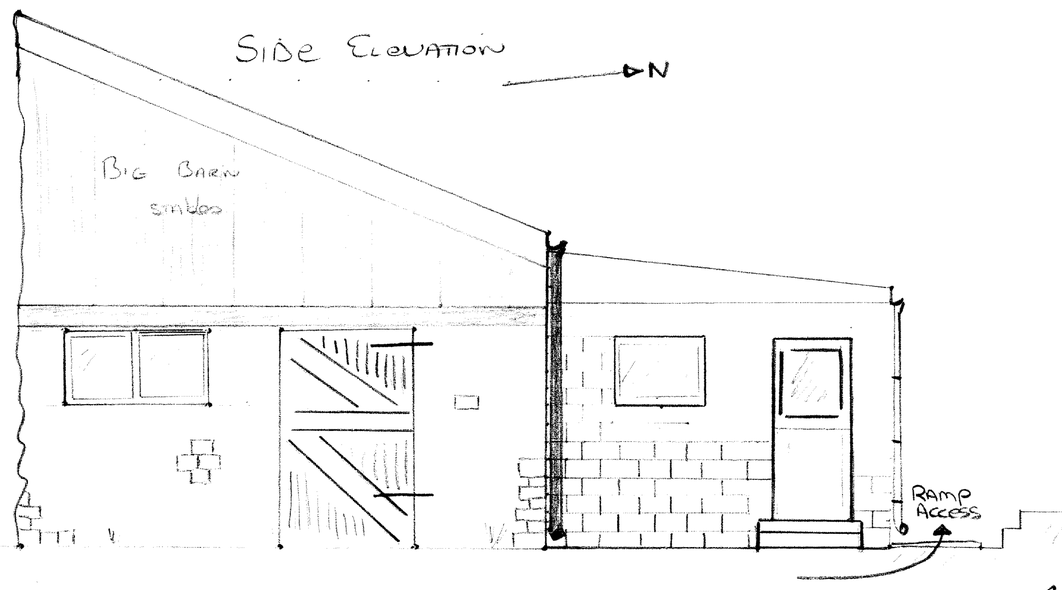


Roof Elevation

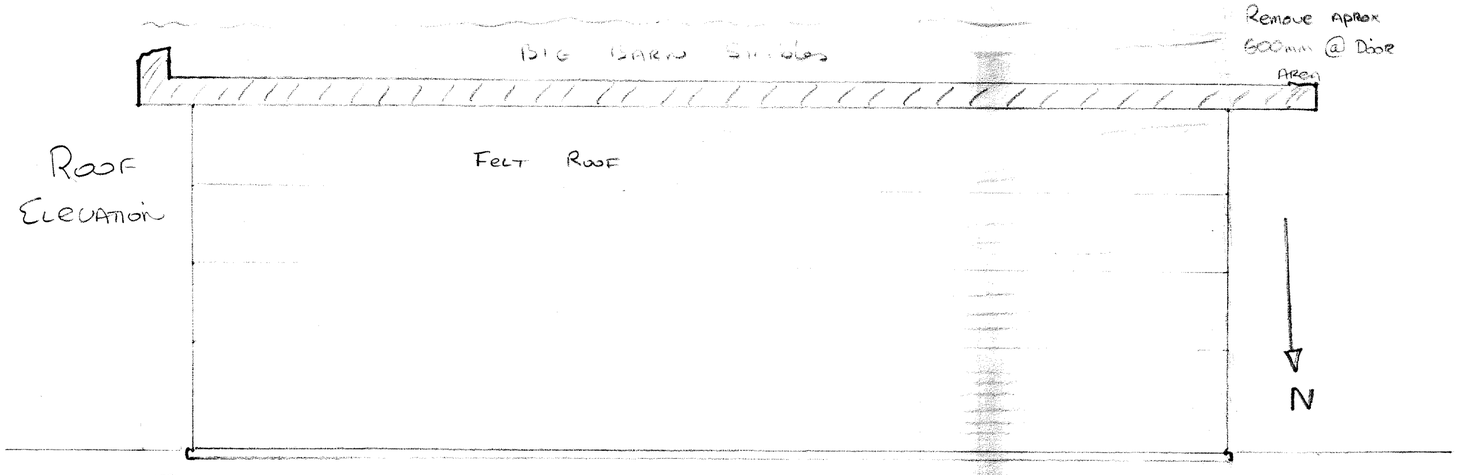

Rear / Side Elevation

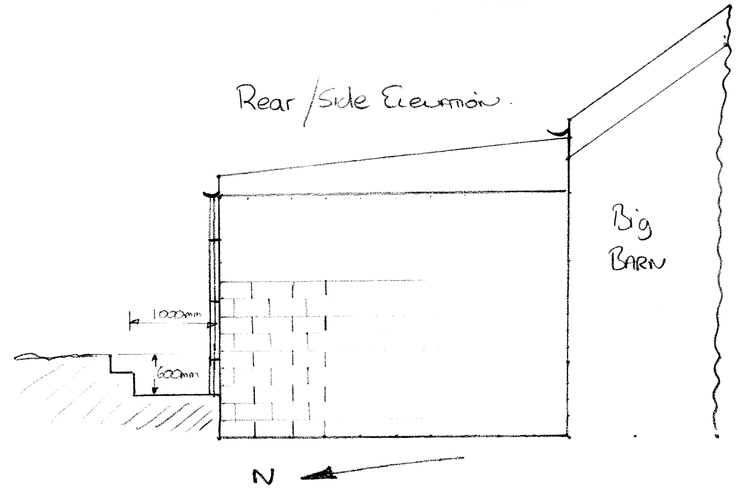

Floor Plan

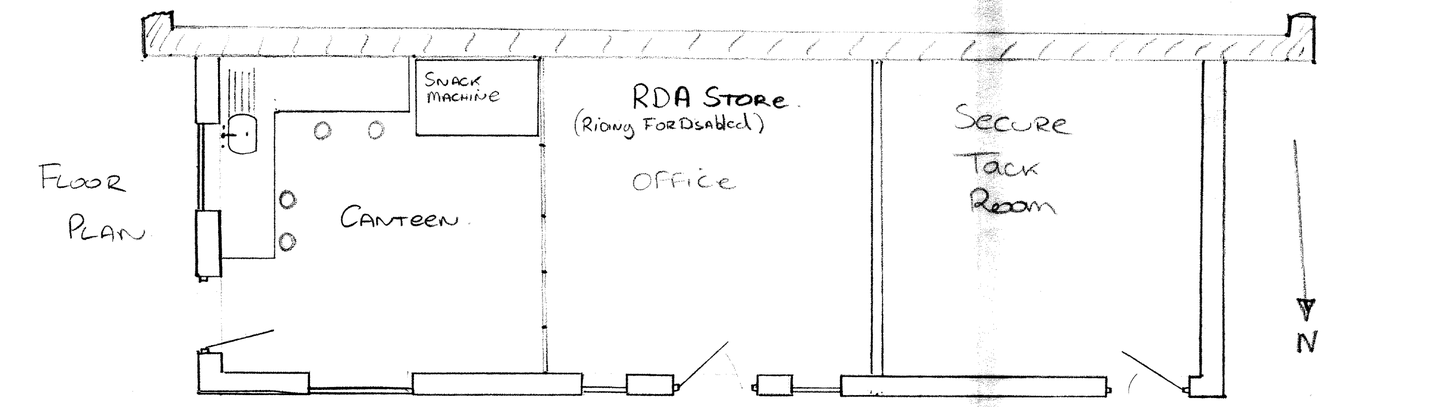

A2 Paper — Scale 1:50

D. Thompson
Page 5