
HPK/2012/0249
N
25 APR 2012

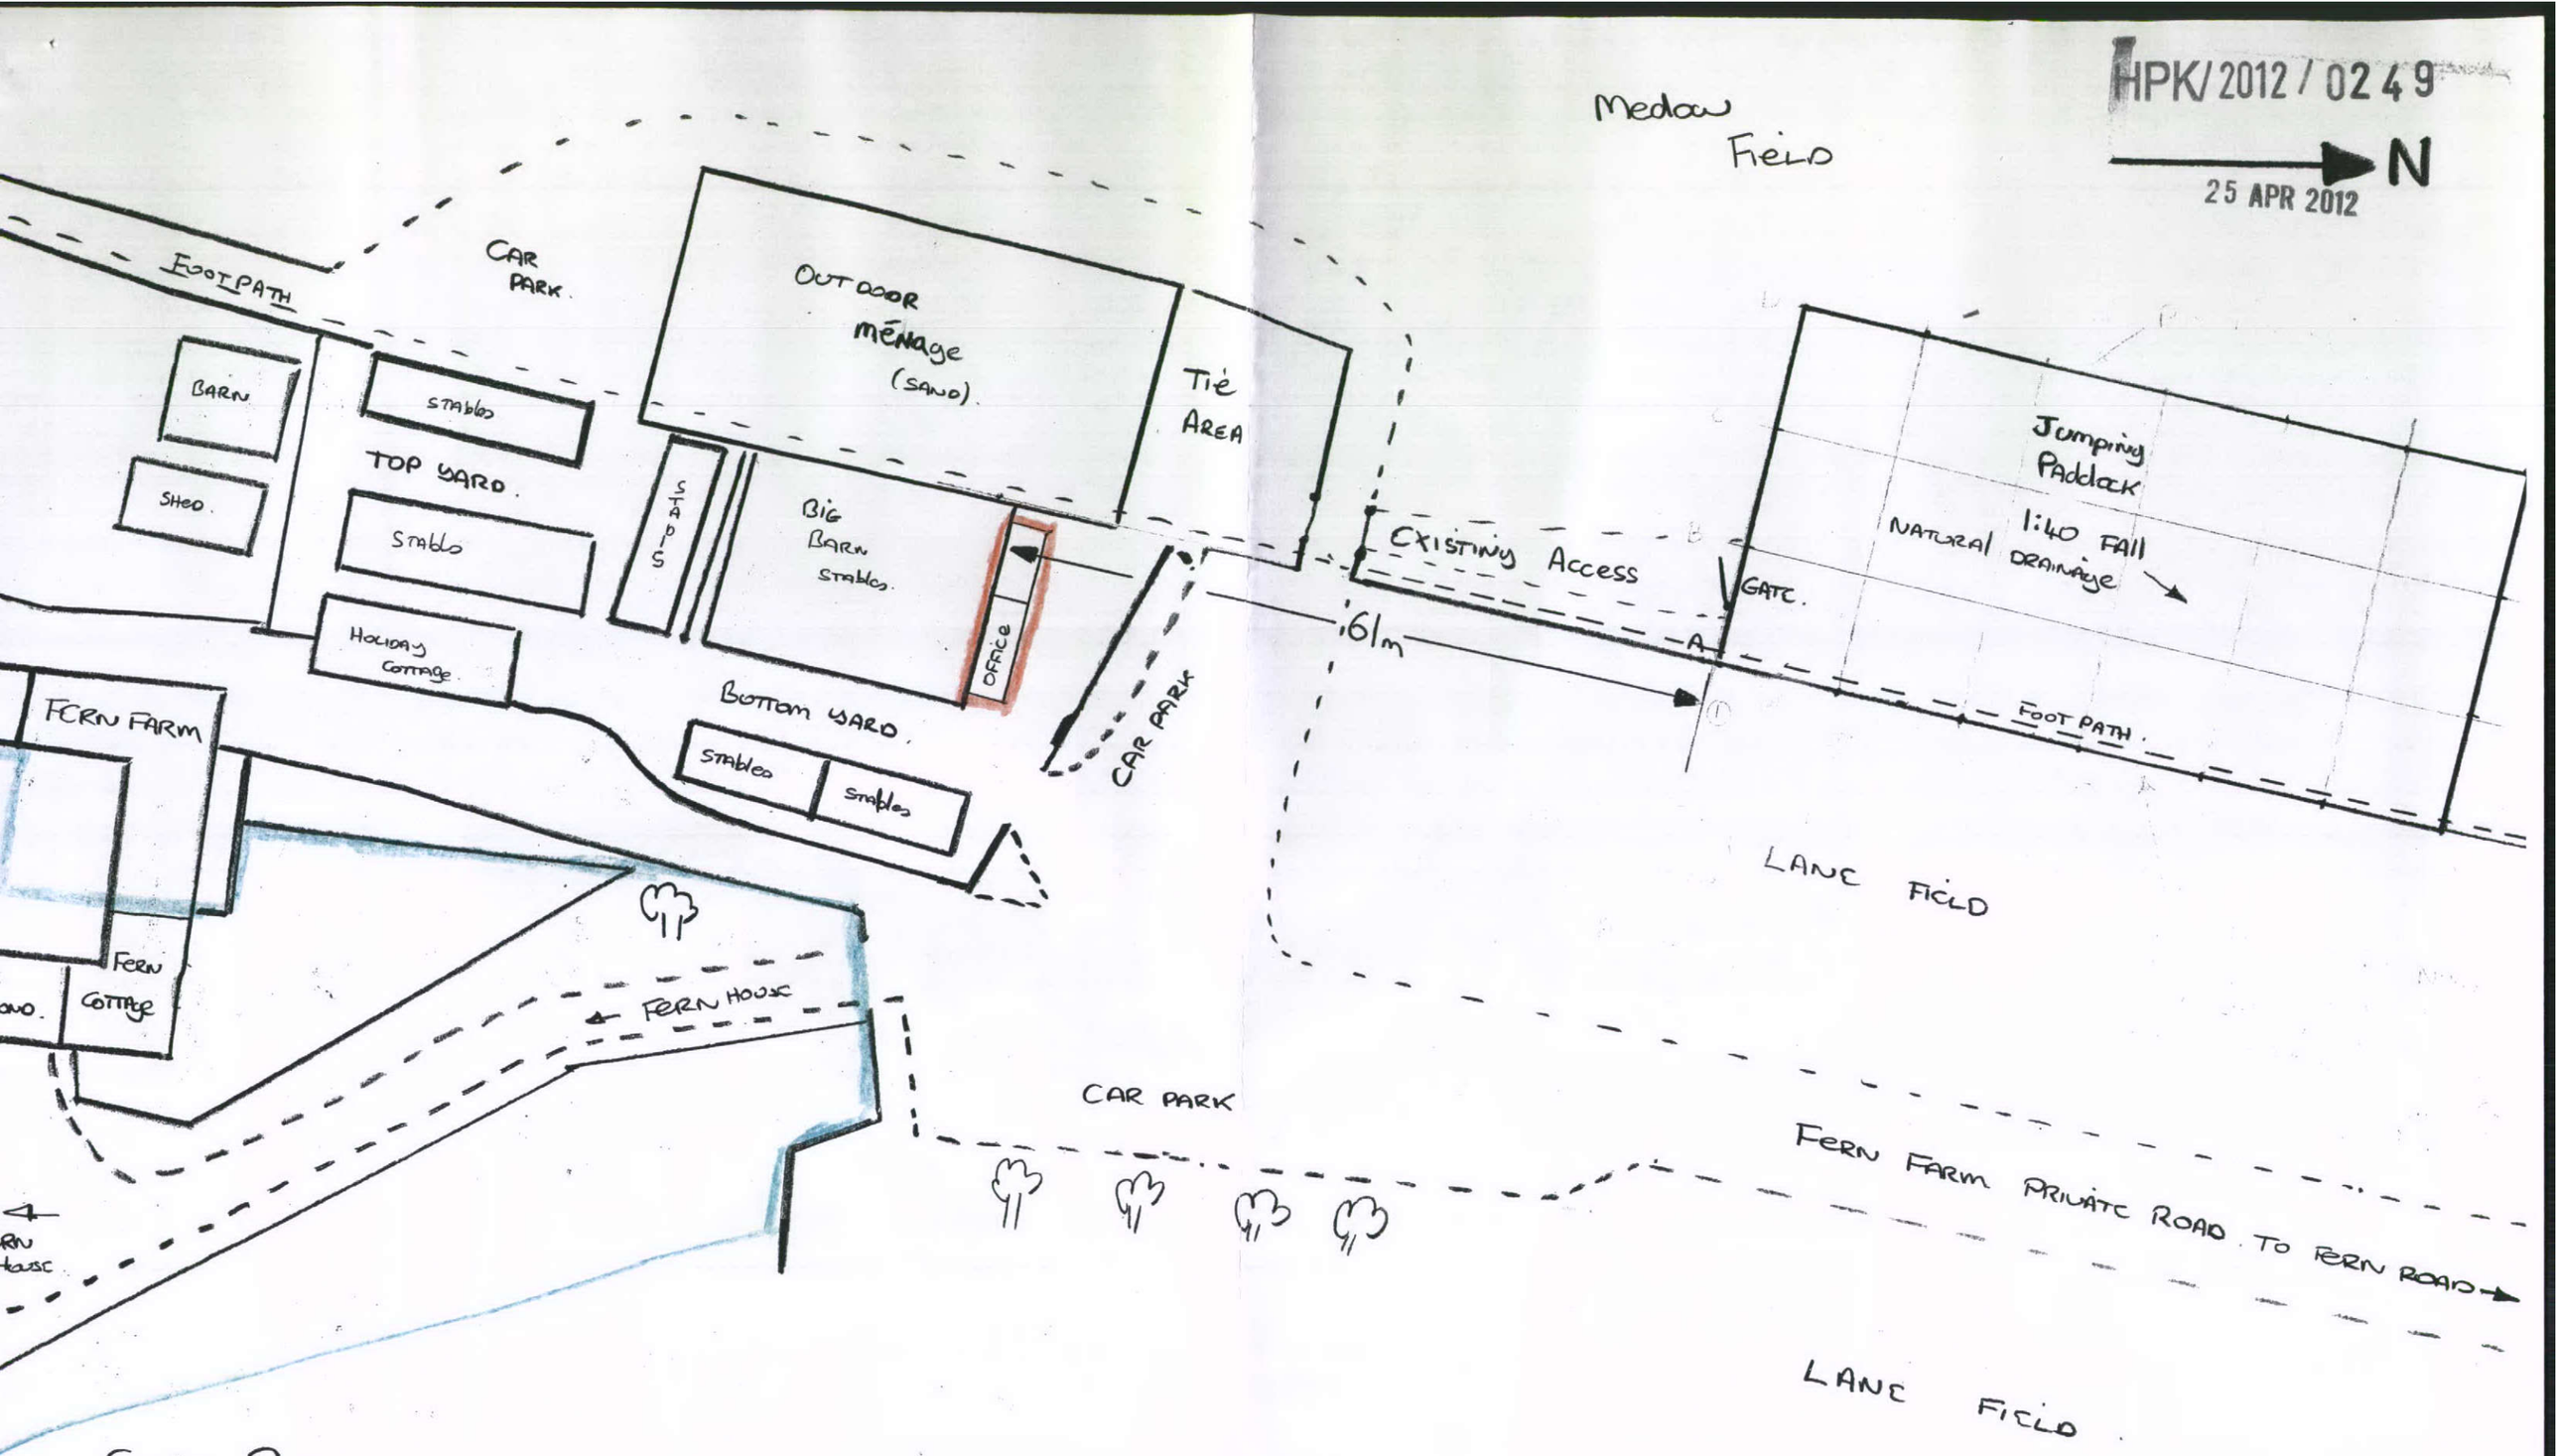

SITE PLAN
BUXTON RIDING SCHOOL
FERN FARM
FERN ROAD
BUXTON
SK17 9NP. (DAVE THOMPSON)

PAGE (2).

SCALE 1:500. A3 PAPER.