
HPK/2012/0237
26 APR 2012

Cow Hey Barn

Boundary

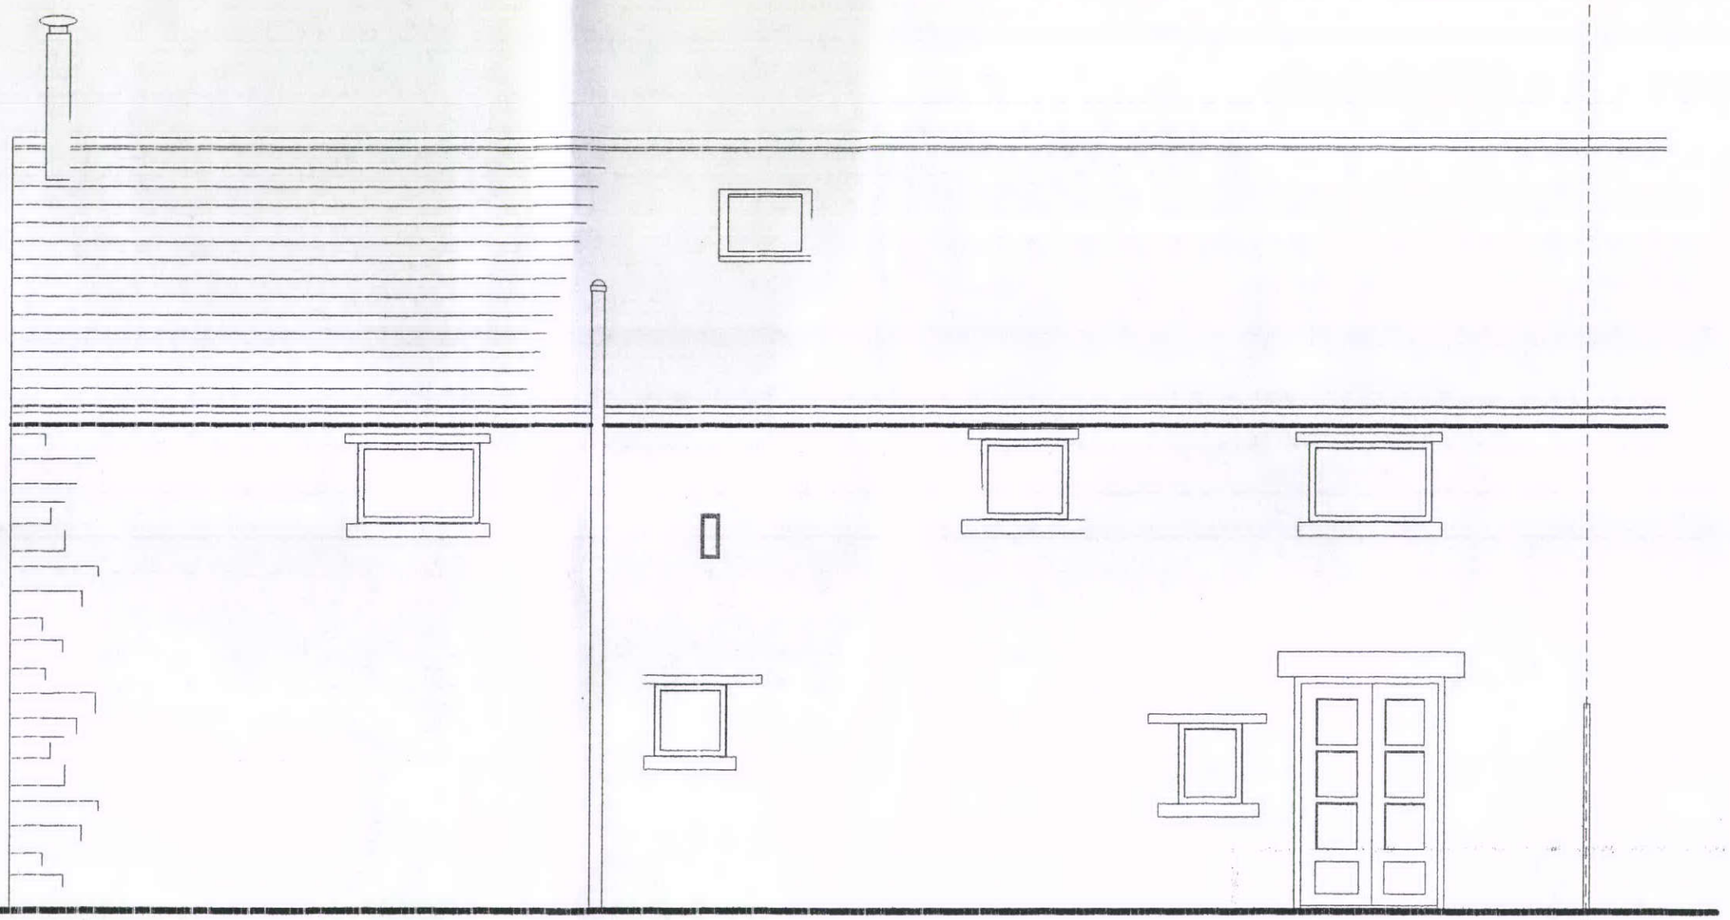

EAST ELEVATION

SIMON COLEY B.A.(Hons) Dip Arch RIBA
2, Water's Edge Lane,
Chapel-en-le-Frith,
High Peak
Derbyshire
SK23 0LP
Tel No. 01298 815835
Fax No. 01298 815219
e Mail: Ceeark@AOL.COM
ARCHITECT

SITE	Cow Hey Barn, Eccles Rd, Chapel-en-le-Frith
TITLE	Existing East Elevation
SCALE	1:50
DATE	APR 2012
BY:	SNC
DRAWING NO.	162 - TP03

REV	NOTES	DATE

0 1.0 1.5 2.0m
Scale