
HPK/2012/0237
26 APR

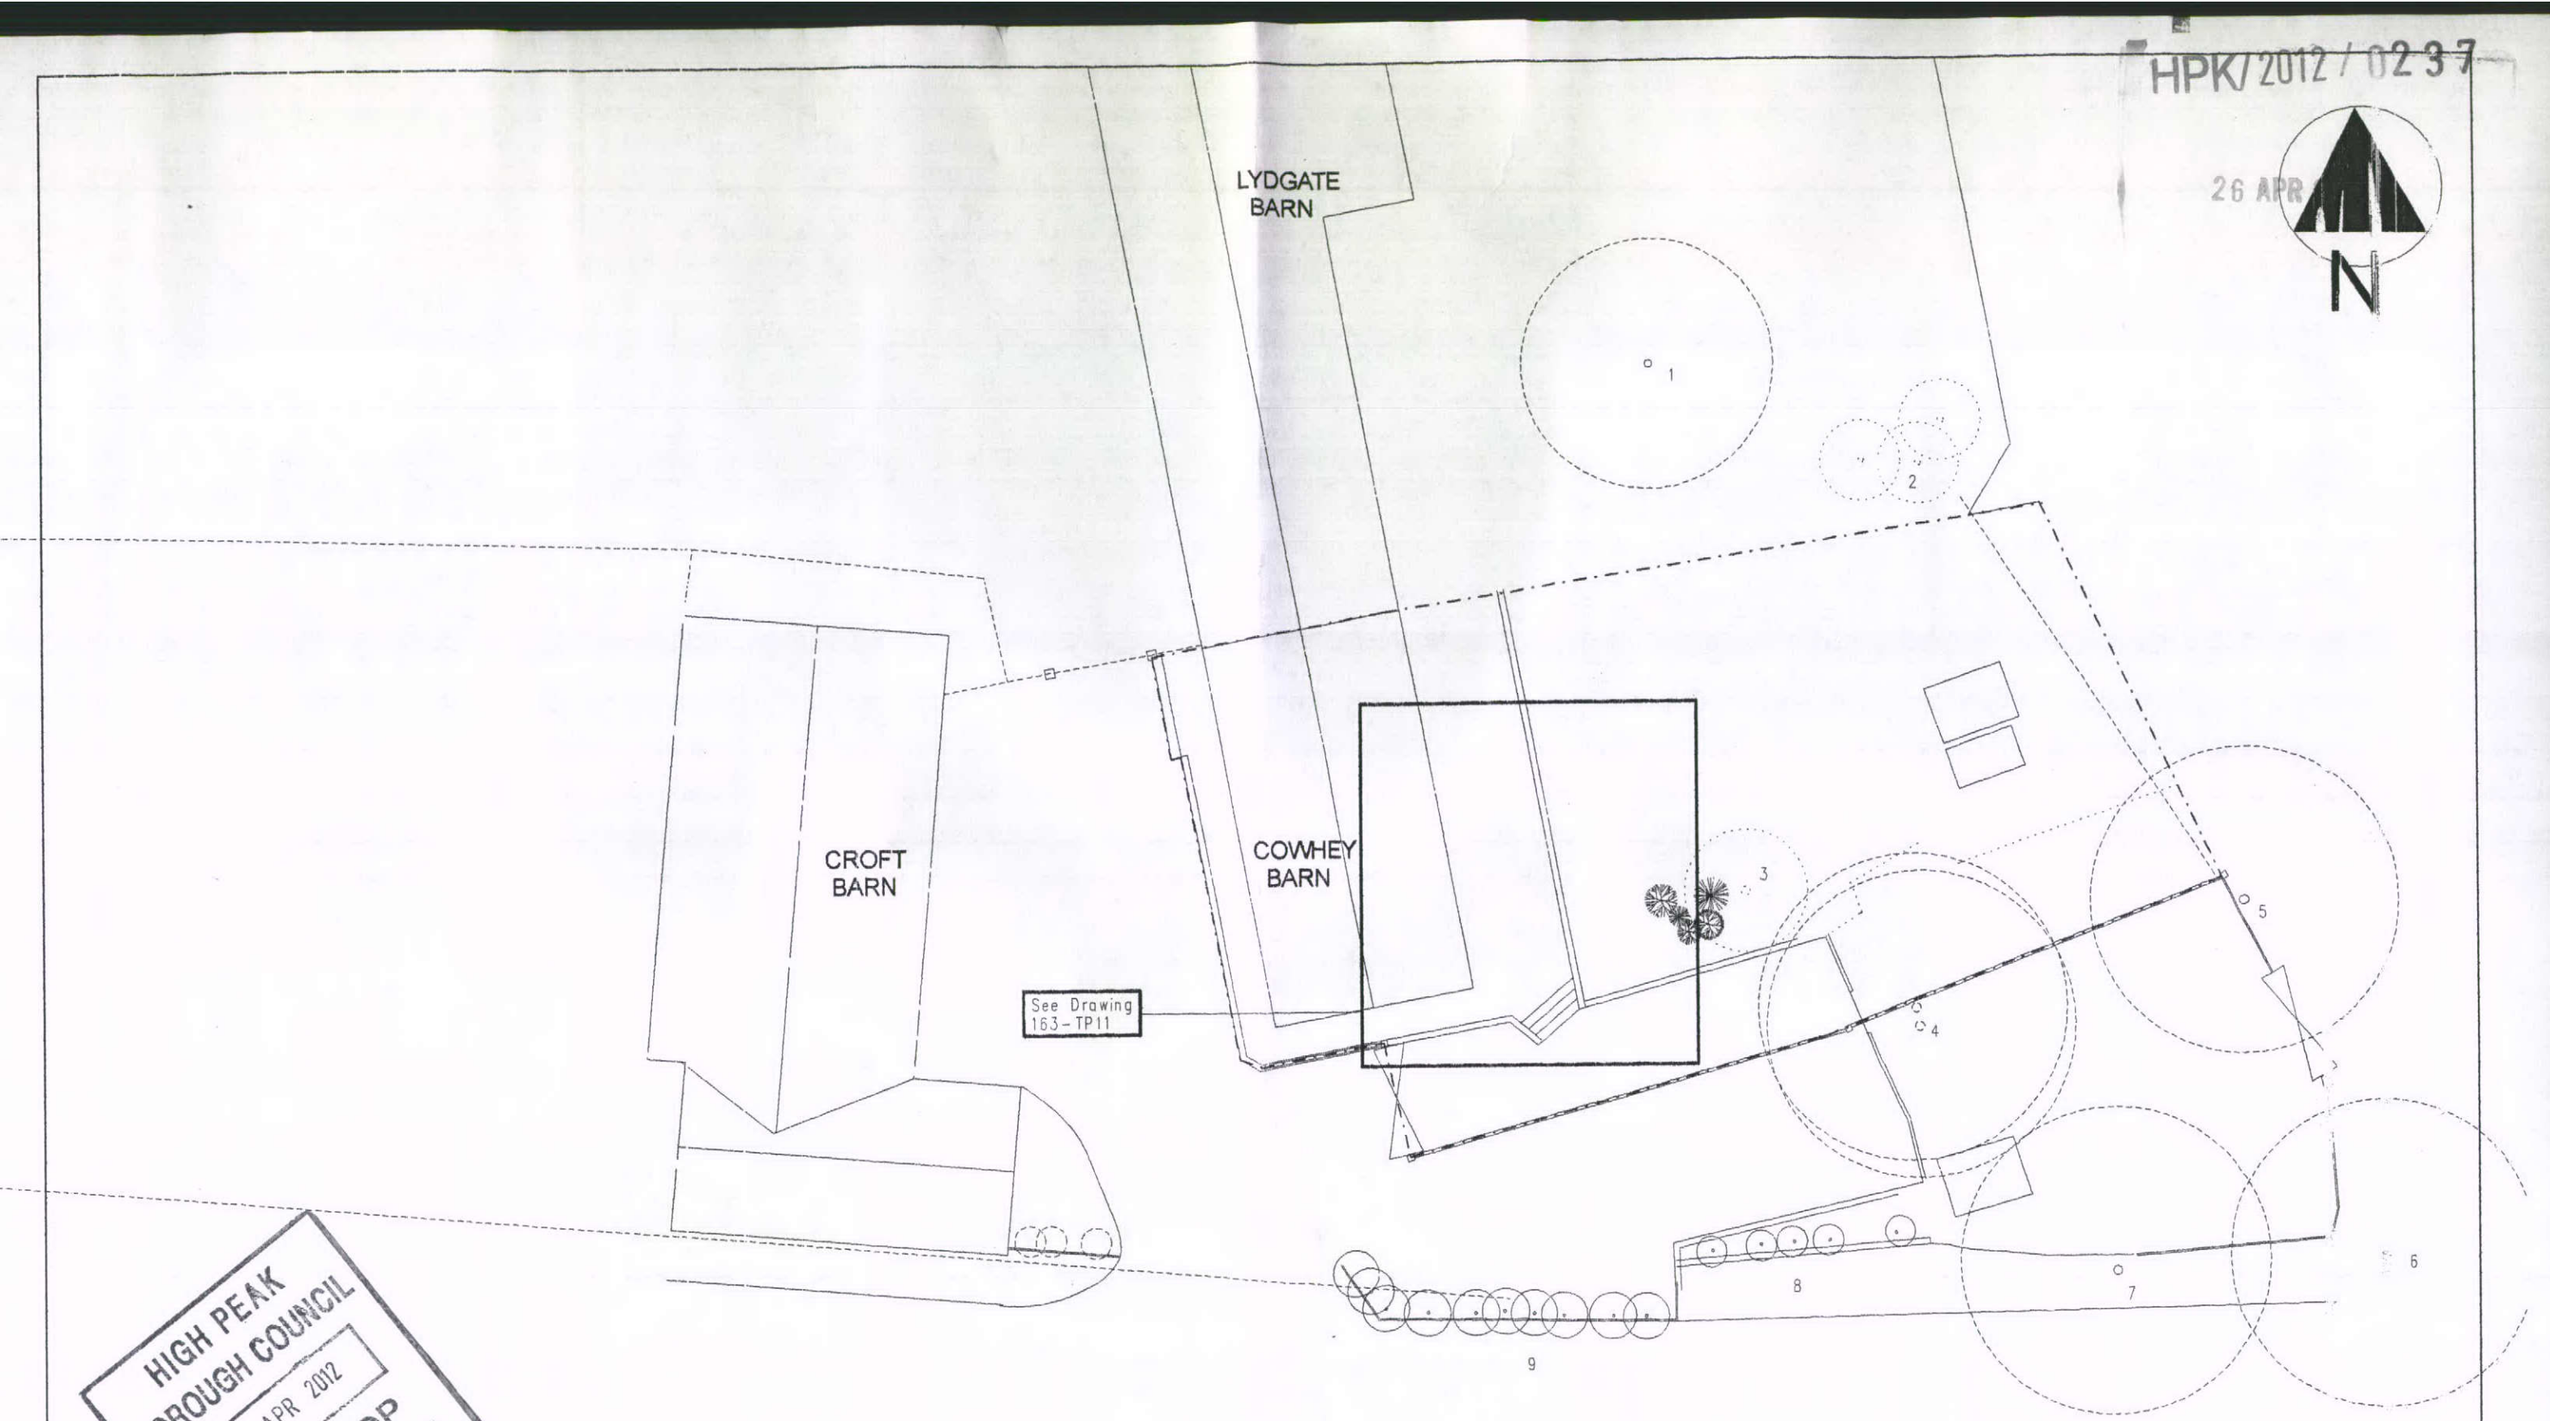

HIGH PEAK
BOROUGH COUNCIL
26 APR 2012
GLOSSOP
RECEPTION

SIMON COLEY B.A.(HONS) Dip Arch RIBA
ARCHITECT
2 Water's Edge Lane,
Chapel-en-le-Frith,
High Peak,
Derbyshire.
SK23 0LP
Tel No. 01298 815835
Fax No. 01298 815219
e Mail: Ceasark@AOL.COM

SITE	Cowley Barn, Eccles Road, Chapel-en-le-Frith
TITLE	Site Plan- Existing
SCALE	1:200
DATE	April 2012
BY:	SNC
DRAWING NO.	163 - SP01

REV	NOTES	DATE

Scale 1:0 2:0 3:0 4:0m