
HPK/2012/0237

26 APR 2012

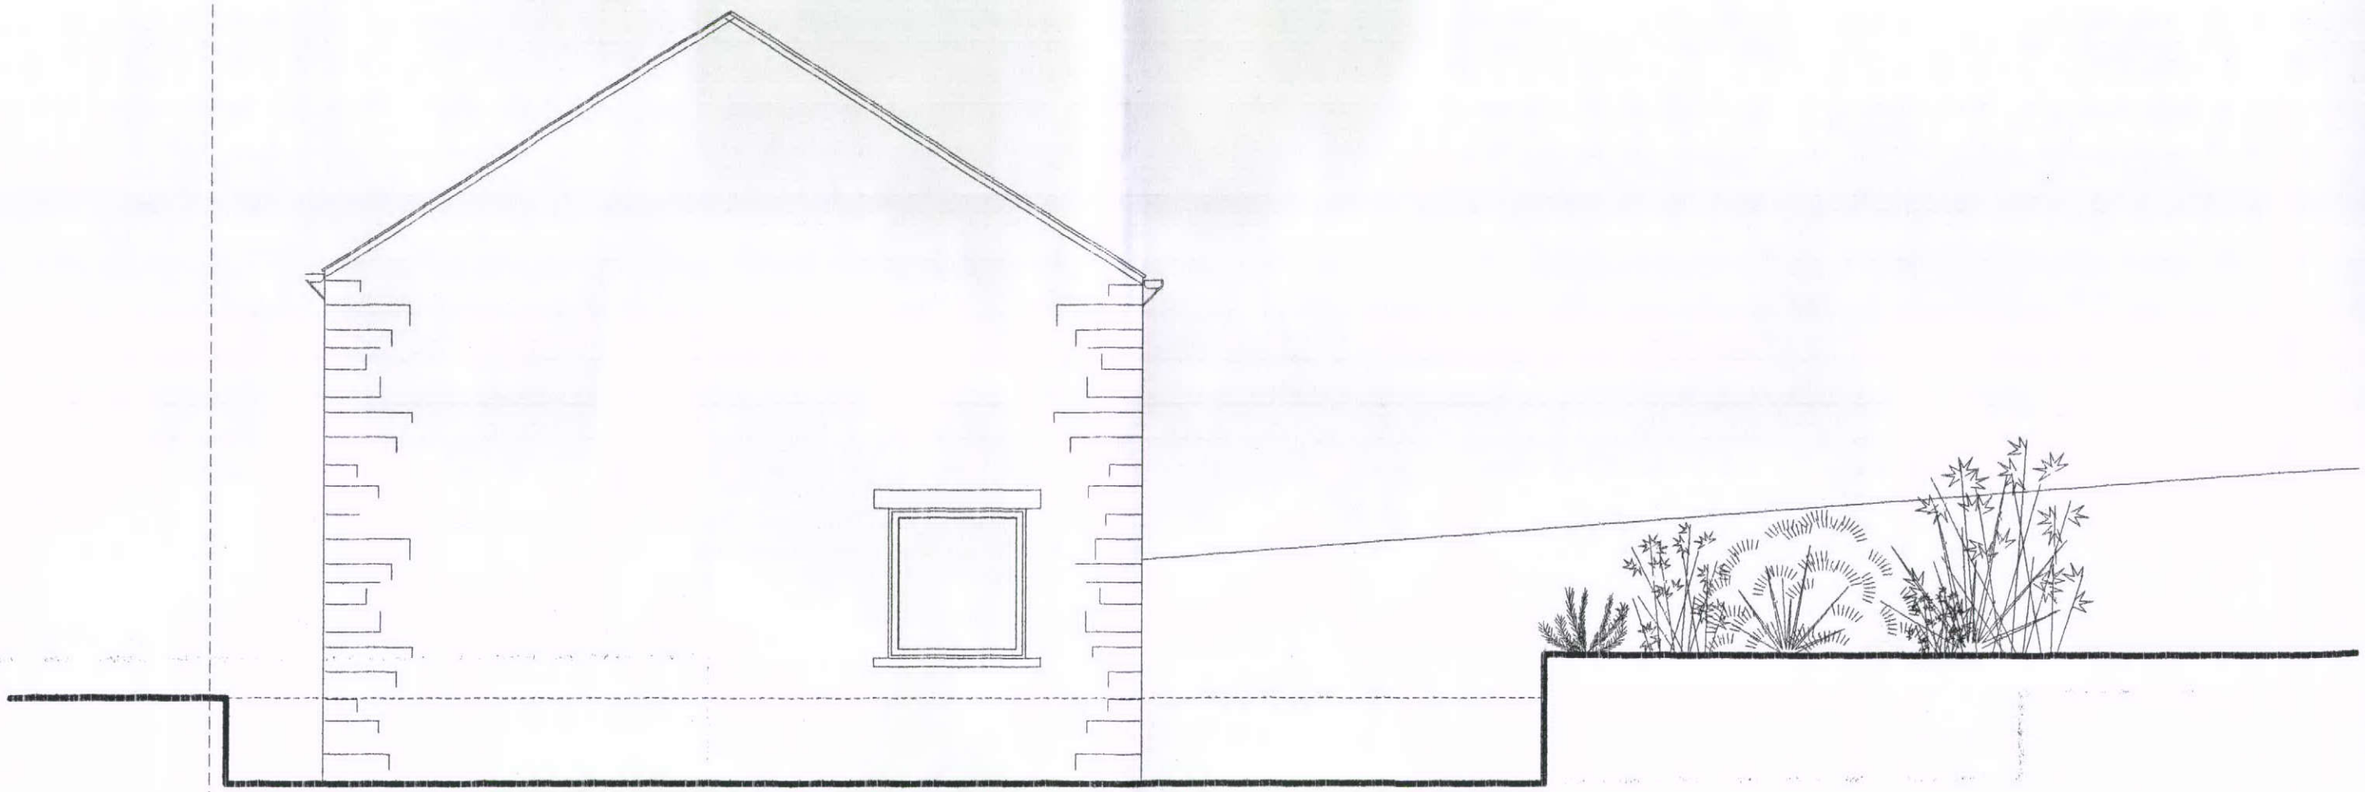

SOUTH ELEVATION

SIMON COLEY B.A.(HONS) Dip Arch RIBA

ARCHITECT

2, Water's Edge Lane,
Chapel-en-le-Frith,
High Peak,
Derbyshire.
SK23 0LP
Tel No. 01298 815835
Fax No. 01298 815219
e Mail: Ceasark@AOL.COM

SITE	Cow Hey Barn, Eccles Rd, Chapel-en-le-Frith
TITLE	Existing South Elevation
SCALE 1:50	DATE APR 2012 BY: SNC
DRAWING NO.	163 TP02

REV	NOTES	DATE

0 1.0 1.5 2.0m
Scale