
HPK/2012/0237

26 APR 2012

SITE LOCATION PLAN
AREA 2 HA
SCALE 1:1250

CENTRE COORDINATES: 404124, 381217

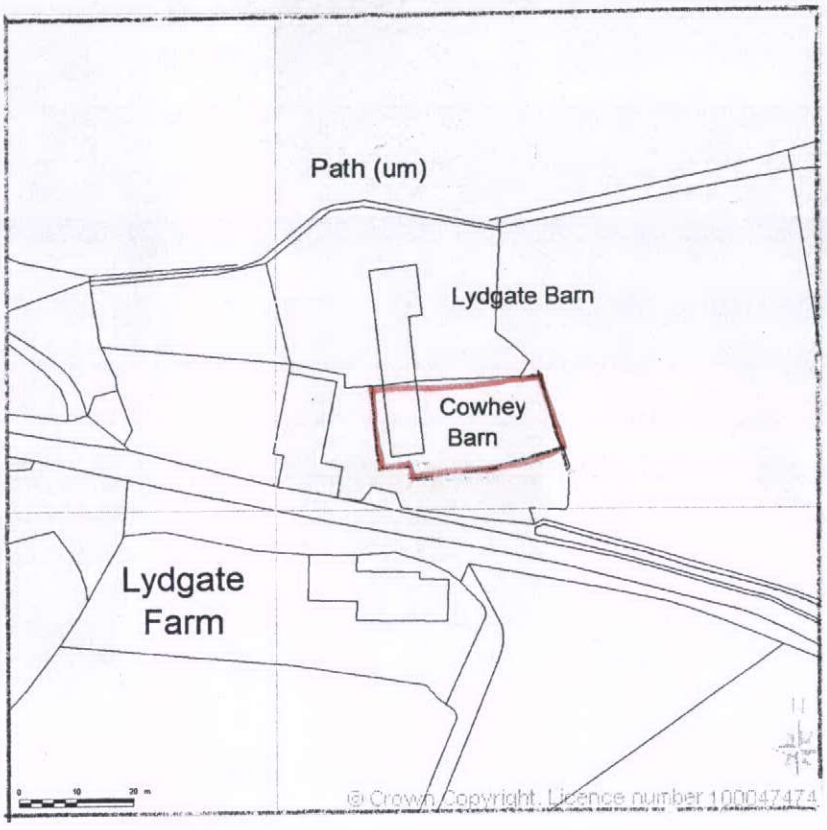

Supplied by Streetwise Maps Ltd
www.streetwise.net
Licence No: 100047474
21/04/2012 20:30

SIMON COLEY B.A.(HONS) Dip Arch RIBA.
ARCHITECT
2, Water's Edge Lane,
Chapel-en-le-Frith,
High Peak,
Derbyshire.
SK23 0LP
Tel No. 01298 815835
Fax No. 01298 815219
e Mail: Ceasark@AOL.COM

SITE	Cow Hey Barn, Eccles Rd, Chapel-en-le-Frith		
TITLE	Location Plan		
SCALE 1:1250	DATE APR 2012	BY: SNC	
DRAWING NO.	163 - LP01		

REV	NOTES	DATE