
HPK/2012/0237
26 APR 2012

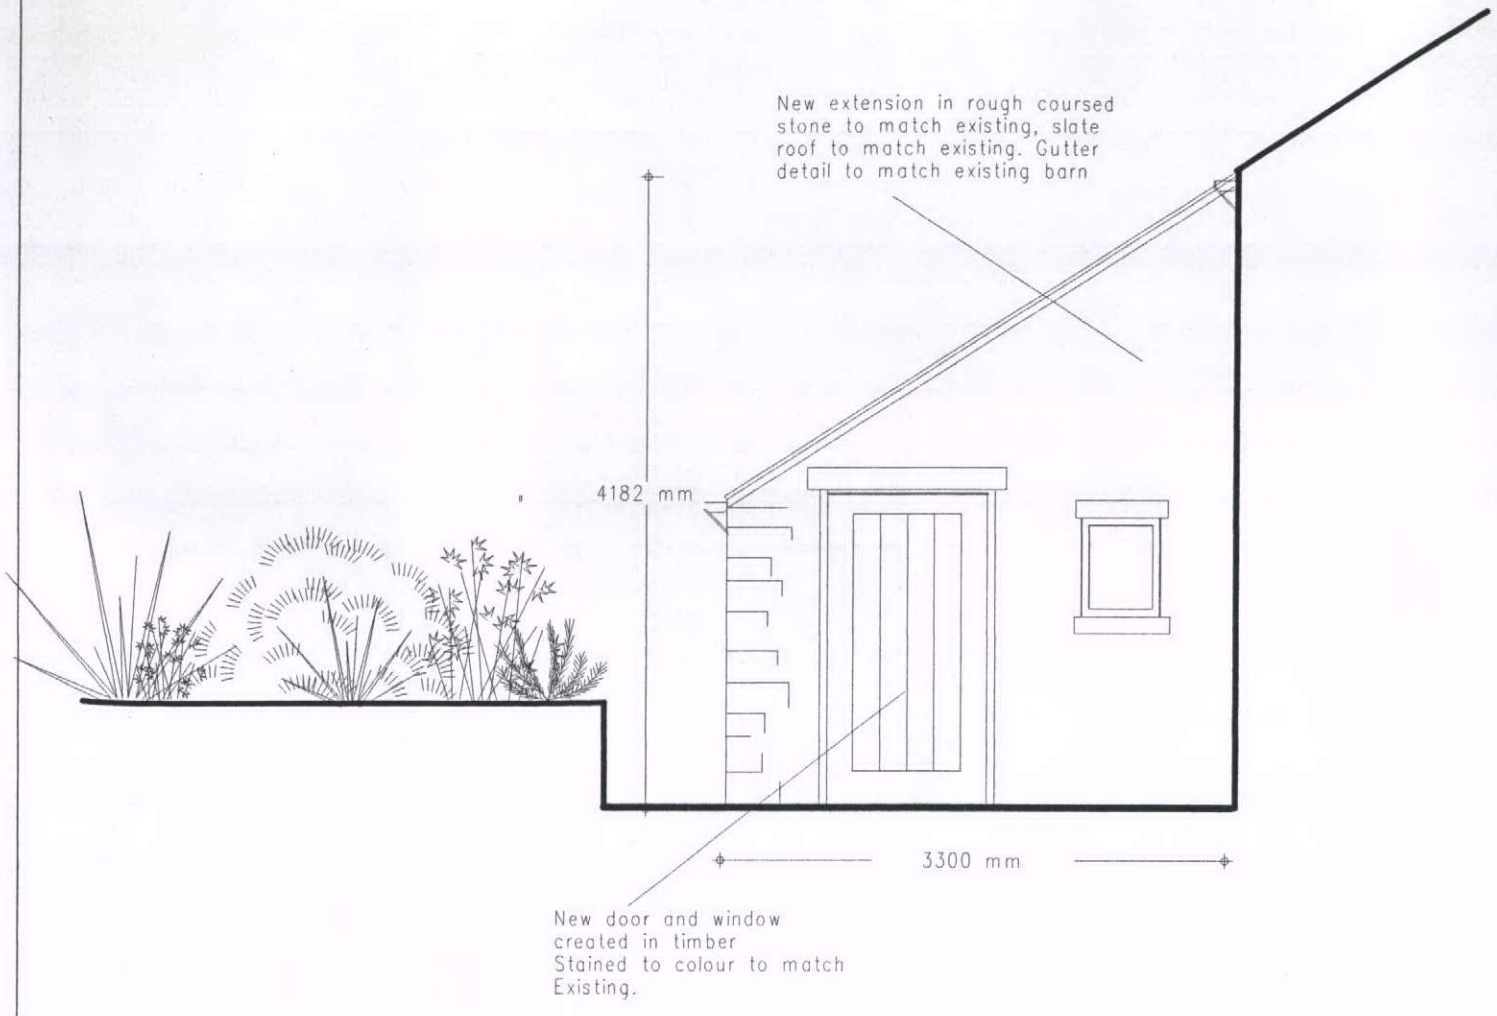

SIMON COLEY B.A.(HONS) Dip Arch RIBA
ARCHITECT
2, Water's Edge Lane,
Chapel-en-le-Frith,
High Peak,
Derbyshire.
SK23 OLP
Tel No. 01298 815835
Fax No. 01298 815219
e Mail: Ceasark@AOL.COM

SITE	Cow Hey Barn, Eccles Rd, Chapel-en-le-Frith		
TITLE	Proposed North Elevation		
SCALE 1:50	DATE APR 2012	BY: SNC	
DRAWING NO.	163 - TP14		

REV	NOTES	DATE

0 1.0 1.5 2.0m
Scale