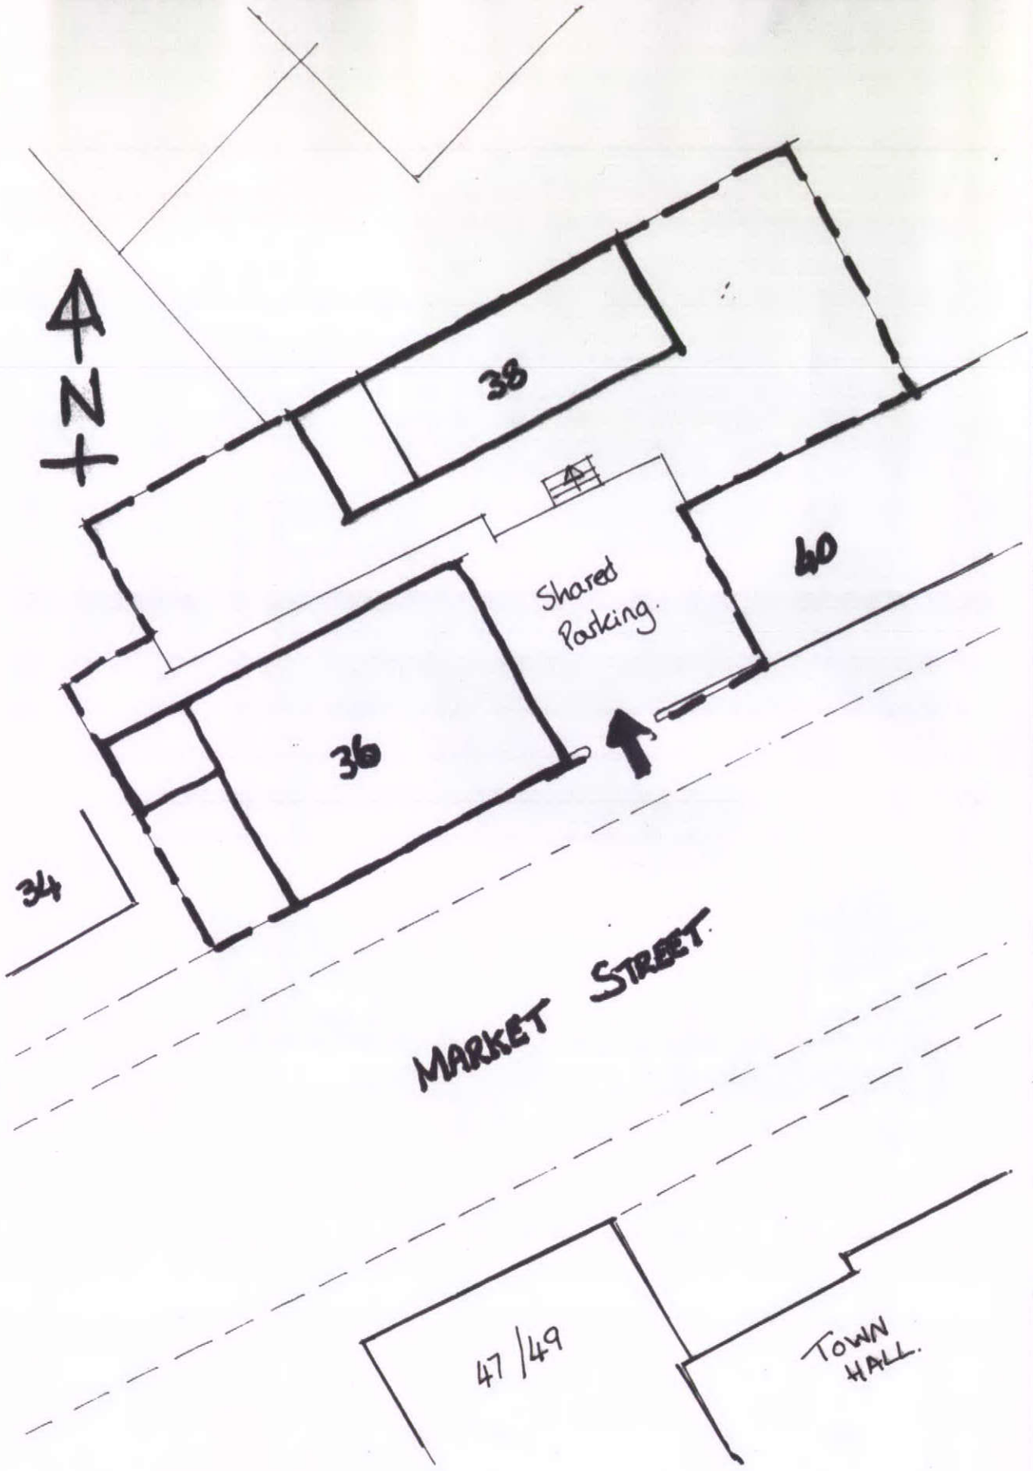



Drwg 002
scale 1:200

HPK/2012/0256

27 APR 2012

PLANNING PORTAL

Site Location Plan

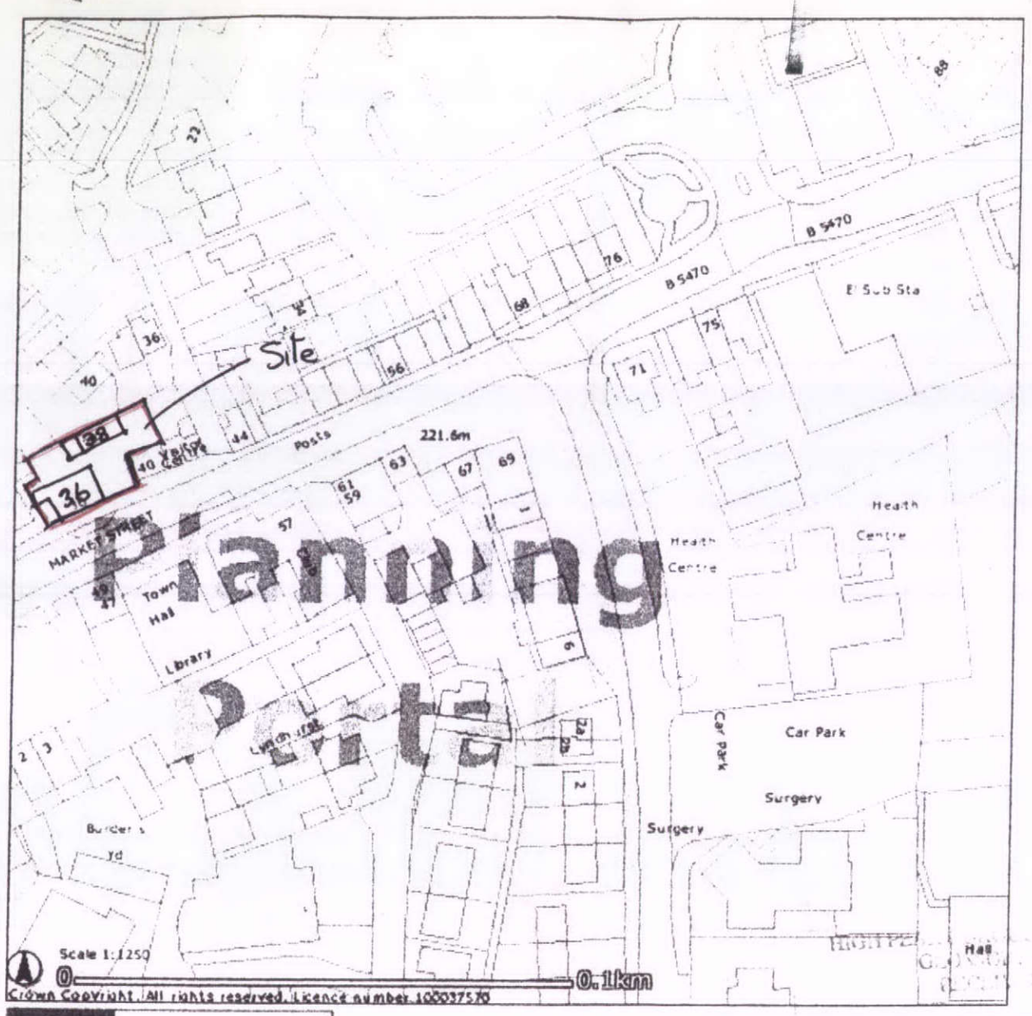

Planning

11 FEB 2009

Drwg 001
scale 1:1250

DERBYSHIRE COUNCIL
LOCATION SITE
RECEIVED
11 MAR 2009

nb design
95 Manchester Road, Chapel-en-le-Frith, High Peak, SK23 9TN
Tel/fax 01298 812004 Mobile 07921 923 964
Email nbdesign1@hotmail.com

Proposed Change of Use, 36 & 38 Market Street, Chapel-en-le-Frith,
Use Class B1 (Office) to C3 (Residential)

Drawing Title	Site and Location Plans
Drawing No	001, 002
Scales	1:1250 & 1:200
Date	Feb 2009

1/01/2007