
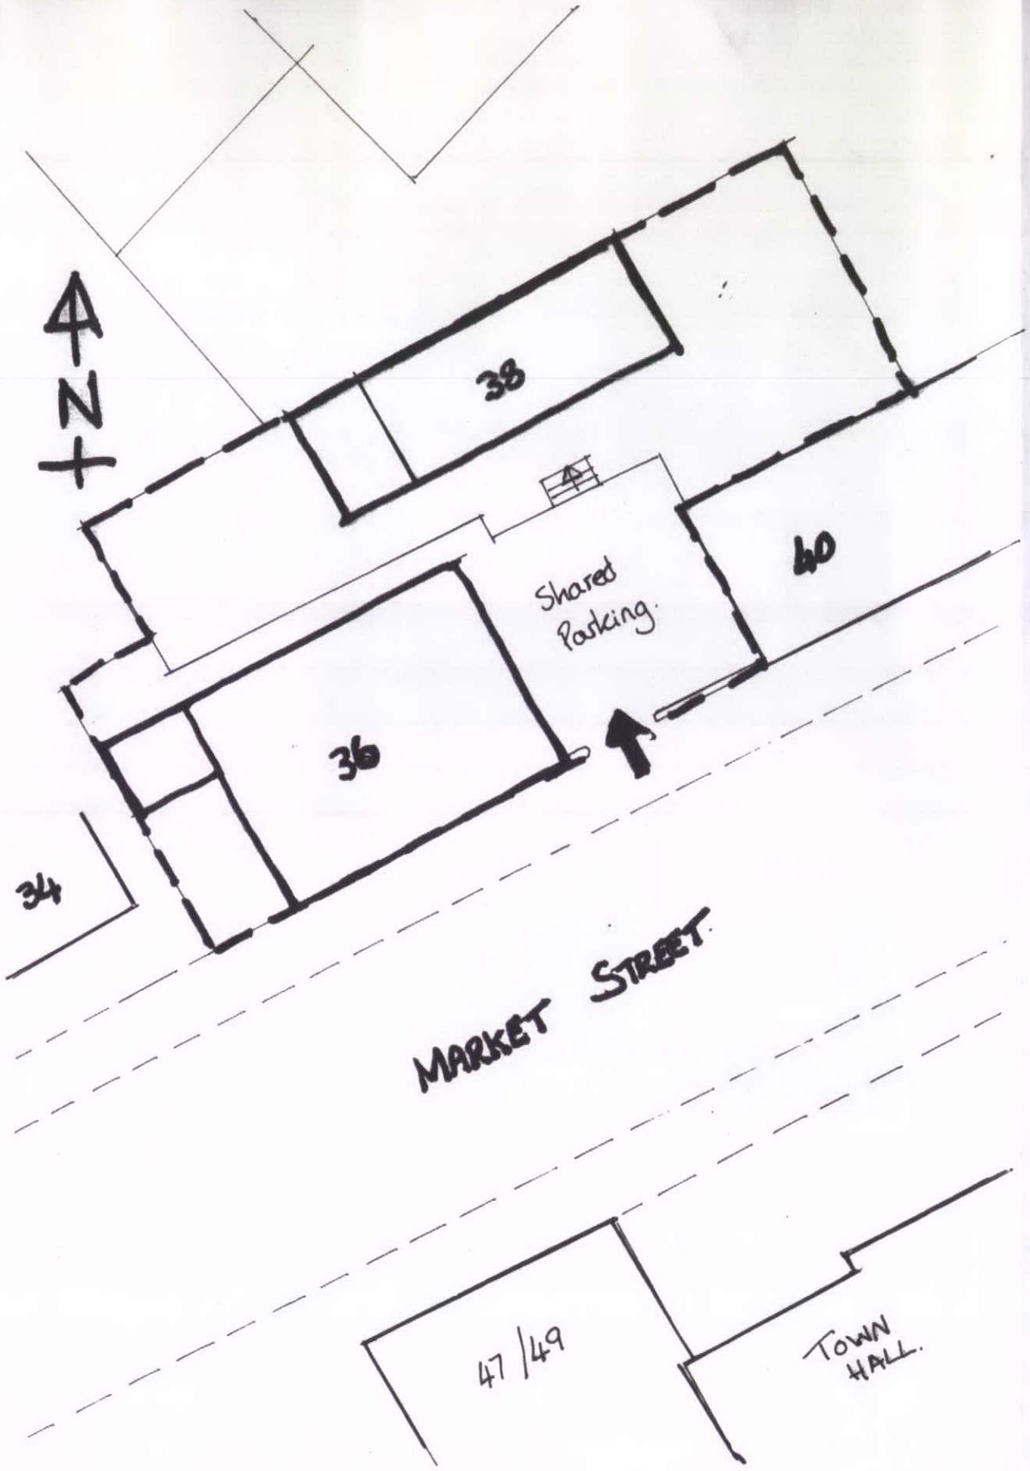


Drwg 002
scale 1:200

HPK/2012/0255
27 APR 2012

PLANNING PORTAL

Site Location Plan

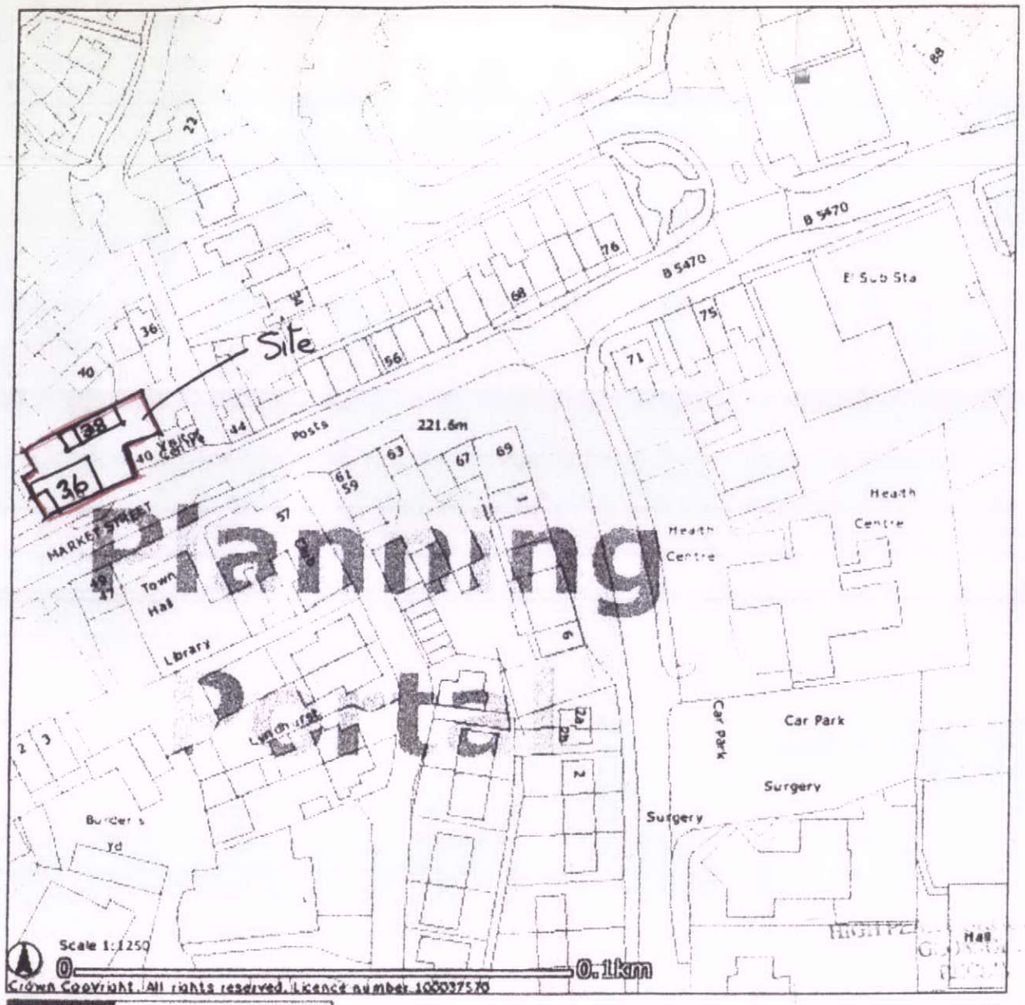

Planning
Date
Crown Copyright. All rights reserved. Licence number 100037570
Mapping sourced from Ordnance Survey
PEAK DISTRICT NATIONAL PARK COUNCIL
SITE
RECEIVED
11 MAR 2009

11 FEB 2009

Drwg
001
scale 1:1250

nb design
95 Manchester Road, Chapel-en-le-Frith, High Peak, SK23 9TN
Tel/fax 01298 812004 Mobile 07921 923 964
Email nbdesign1@hotmail.com

Proposed Change of Use, 36 & 38 Market Street, Chapel-en-le-Frith,
Use Class B1 (Office) to C3 (Residential)

Drawing Title	Site and Location Plans
Drawing No	001, 002
Scales	1:1250 & 1:200
Date	Feb 2009