
4PK/2012 0253

30 APR 2012

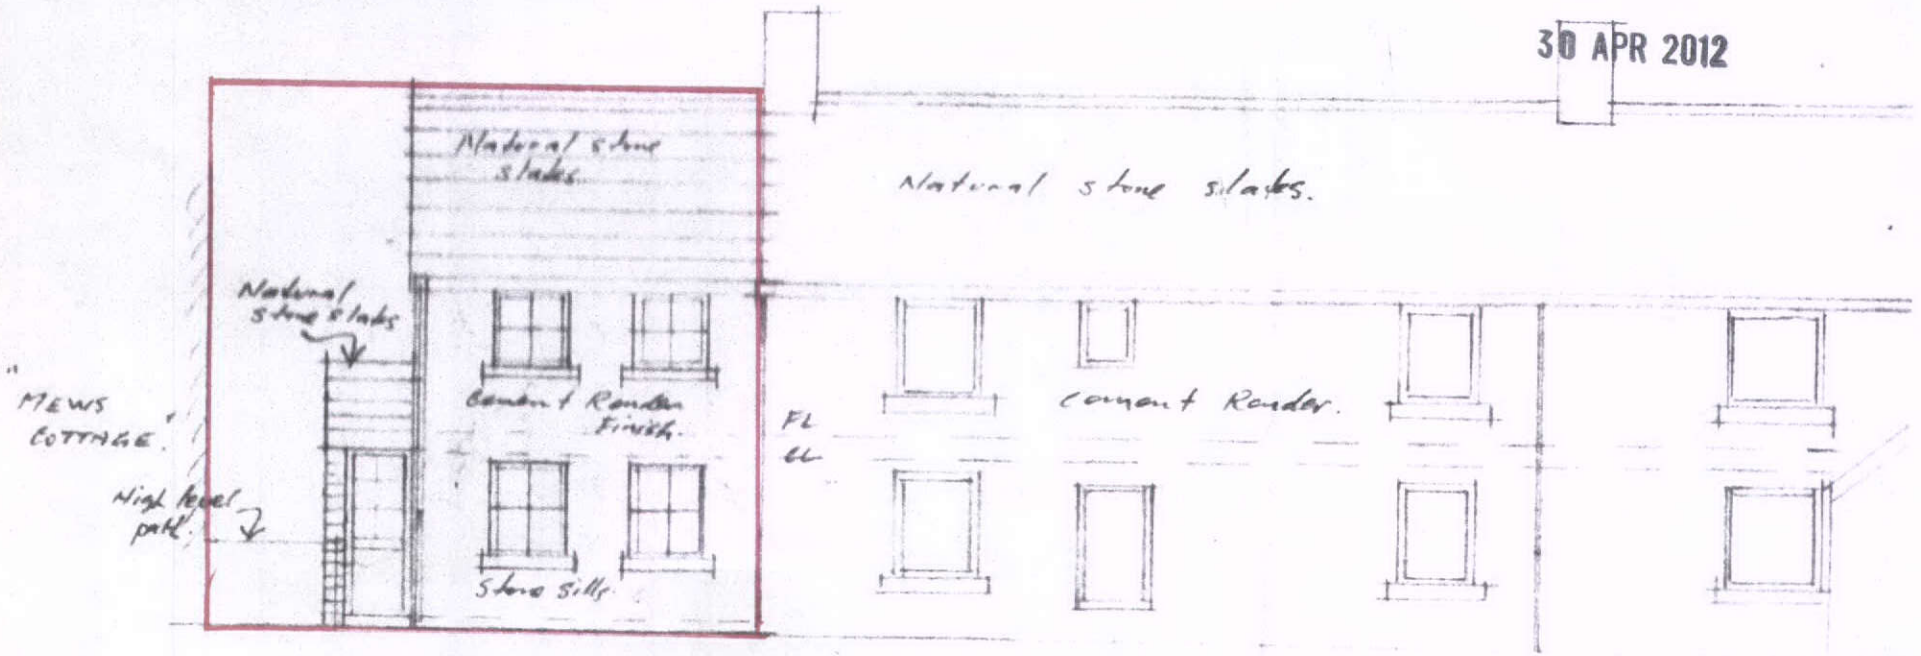

PROPOSED ~~EXTENSION~~ FRONT ELEVATION

"HEATH BARN"