


HPK/2012/0260
30 APR 2012

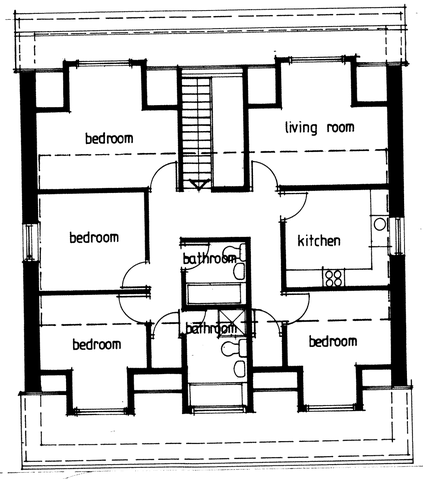

third floor plan

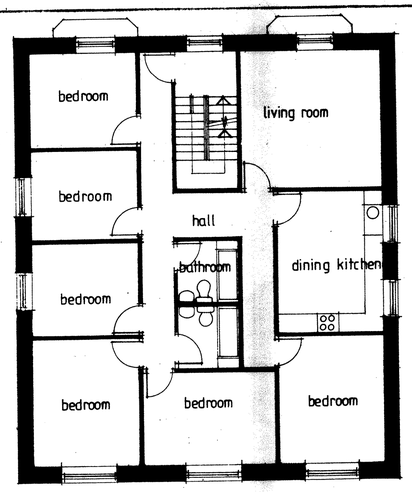


second floor plan

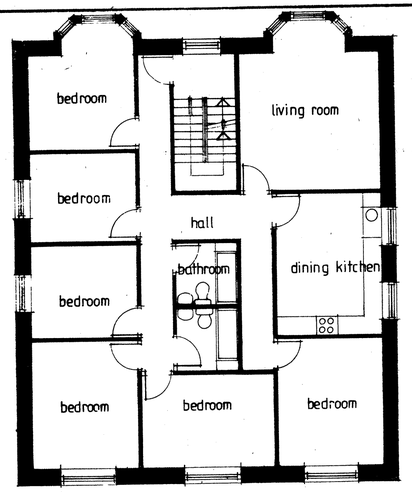

first floor plan



west elevation

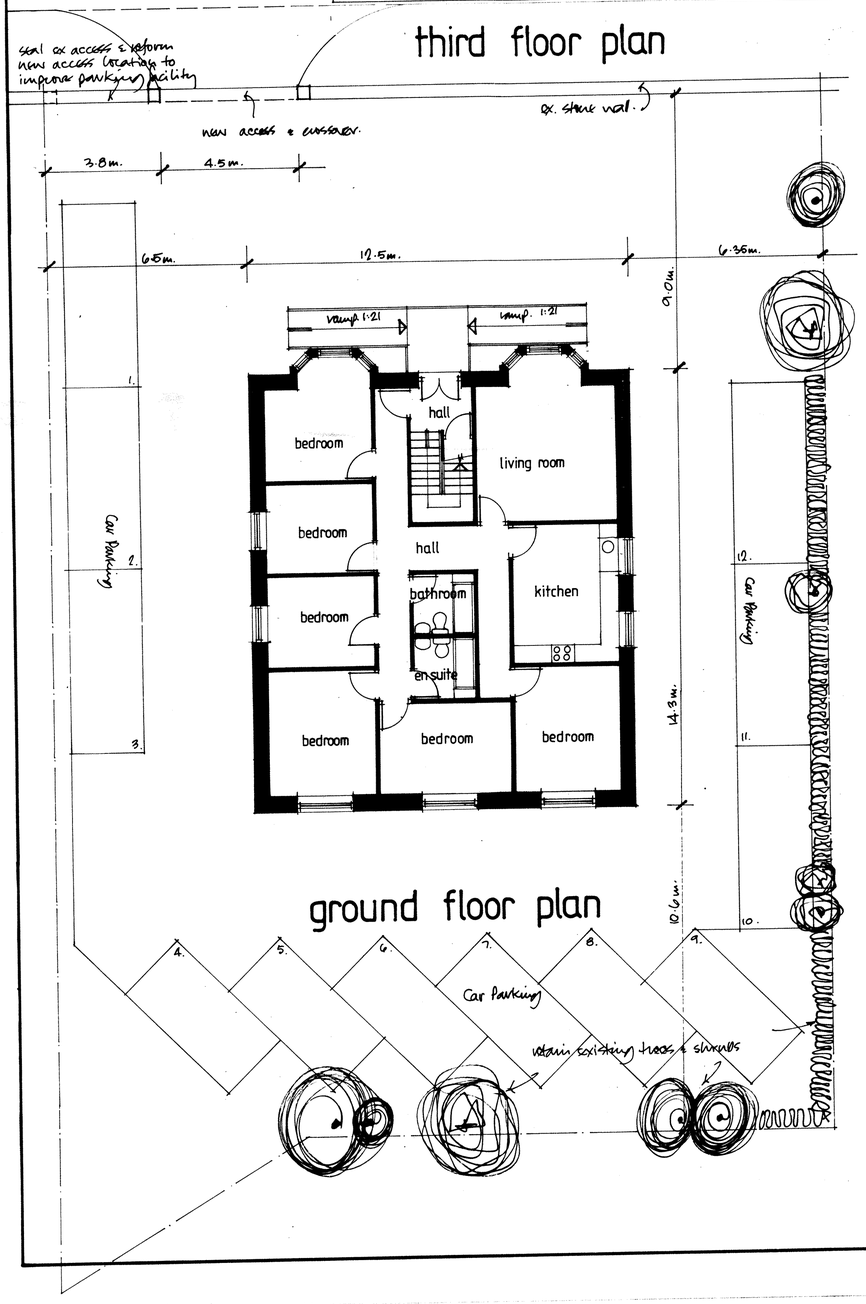


ground floor plan

Min bedroom dimensions. : 3.4m x 3.0m.
max bedroom dimensions. : 3.4m. x 4.2m.
Floor Area at G.F. 1st & 2nd : 153m²
Floor Area at 3rd : 109m².



front elevation

* existing building to be completely demolished & reconstructed using new stonework to match existing (quoins, heads, jambs etc.) front elevation to be carefully demolished retain all mullions, cills, heads & number thereof, reconstruct front elevation using retained materials, new windows to match those removed & fitted with energy efficient glazing as required by Building Control.

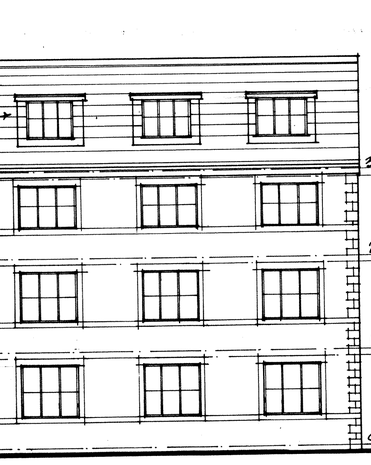

rear elevation



east elevation

Mr. & Mrs. R. EKER.
Proposed demolition of existing flats and reconstruction of new flats building.
Plans and elevations as proposed.

A.C.MARLAND ASSOCIATES,
1, OAKCROFT, STALYBRIDGE,
CHESHIRE, SK15 2QQ.
TEL/FAX: 01457 765255.

Dwg. No. 2297:2 A
Scale: 1:100
Date: April 2012.