


LOCATION PLAN

SCALE : 1:1250

ORDNANCE SHEET SK1572

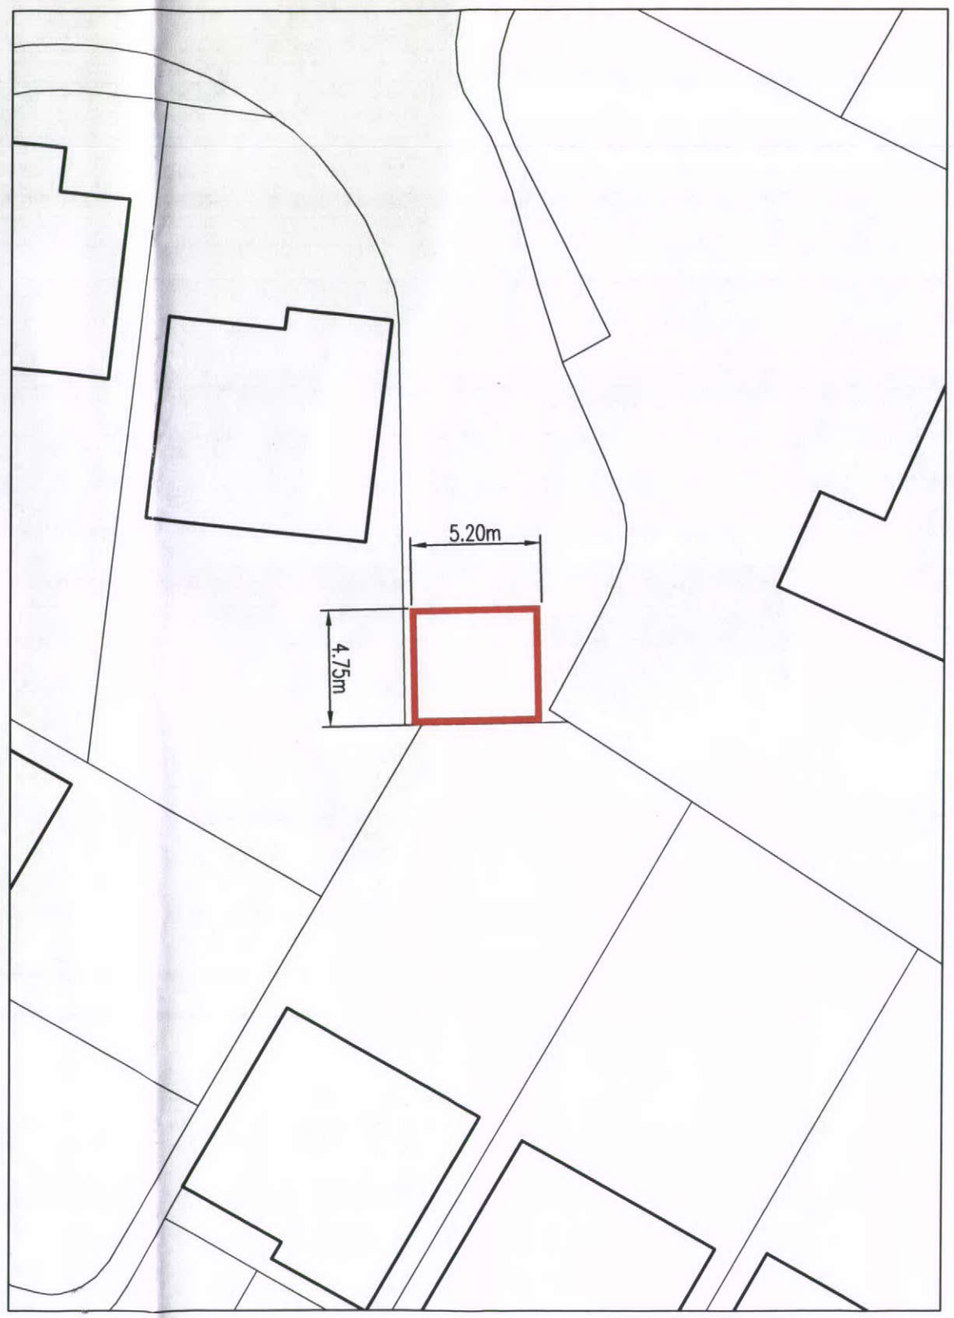

SITE PLAN

SCALE : 1:250

GRID REFERENCE SK1572-77

SITE AREA EDGED RED 24.70 sq mts or thereabouts

KEY

SITE BOUNDARY

REVISIONS

REPRODUCED FROM OR BASED UPON THE ORDNANCE SURVEY'S MAP OF 2009 WITH THE PERMISSION OF THE CONTROLLER OF HER MAJESTY'S STATIONERY OFFICE. CROWN COPYRIGHT RESERVED. LICENCE No.100017892
ELECTRICITY NORTH WEST LIMITED registered office: 304 BRIDGEWATER PLACE, BIRCHWOOD PARK BIRCHWOOD, WARRINGTON, WA3 6XG
DATE: 06/03/12

DRAWN R Sutcliffe REF No S1979

ORIGINATOR S Zafar DATE 06/03/12

Compton Grove, Buxton.

SCALE AS INDICATED

DRAWING NUMBER SHEET

EW •A3• 19476