SHADY OAK FERNILEE WHALEY BRIDGE
SK23 7HD - PHC 17100

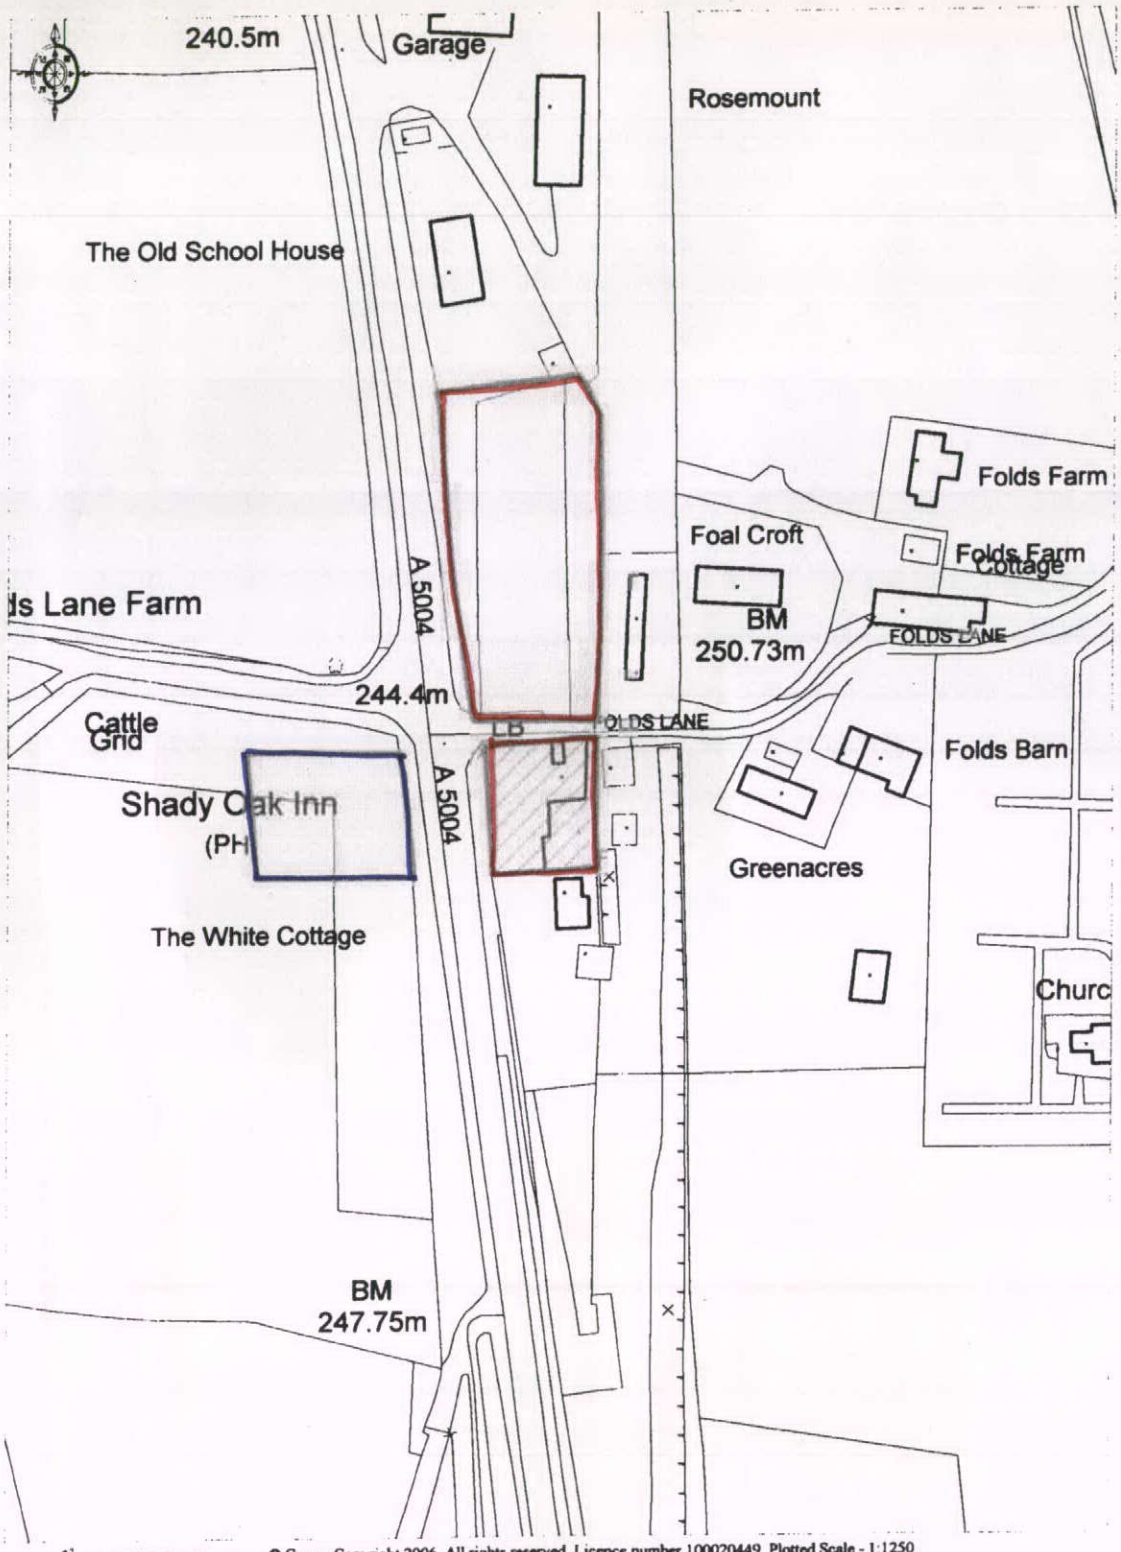

Ordnance Survey
© Crown Copyright 2006. All rights reserved. Licence number 100020449. Plotted Scale - 1:1250

AREA HATCHED BLUE IS LEASEHOLD