

HPK/2012/0262


02 MAY 2012

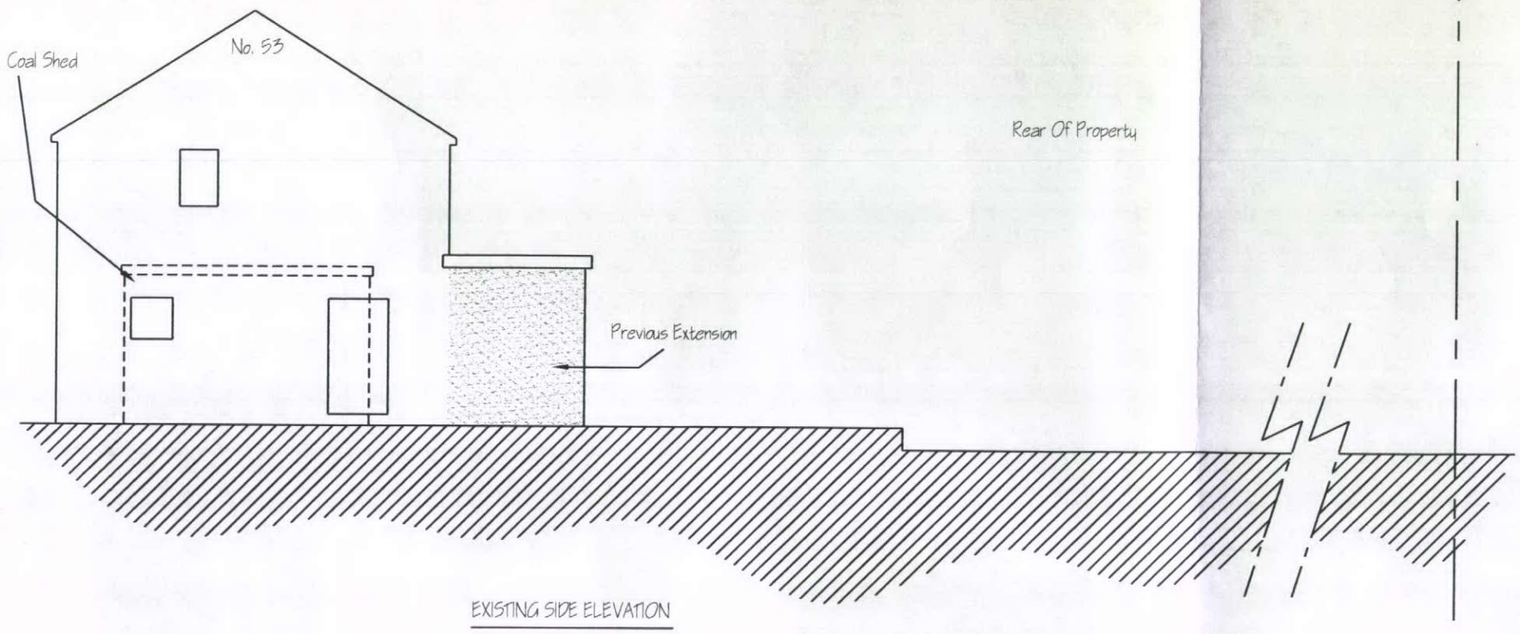

EXISTING SIDE ELEVATION

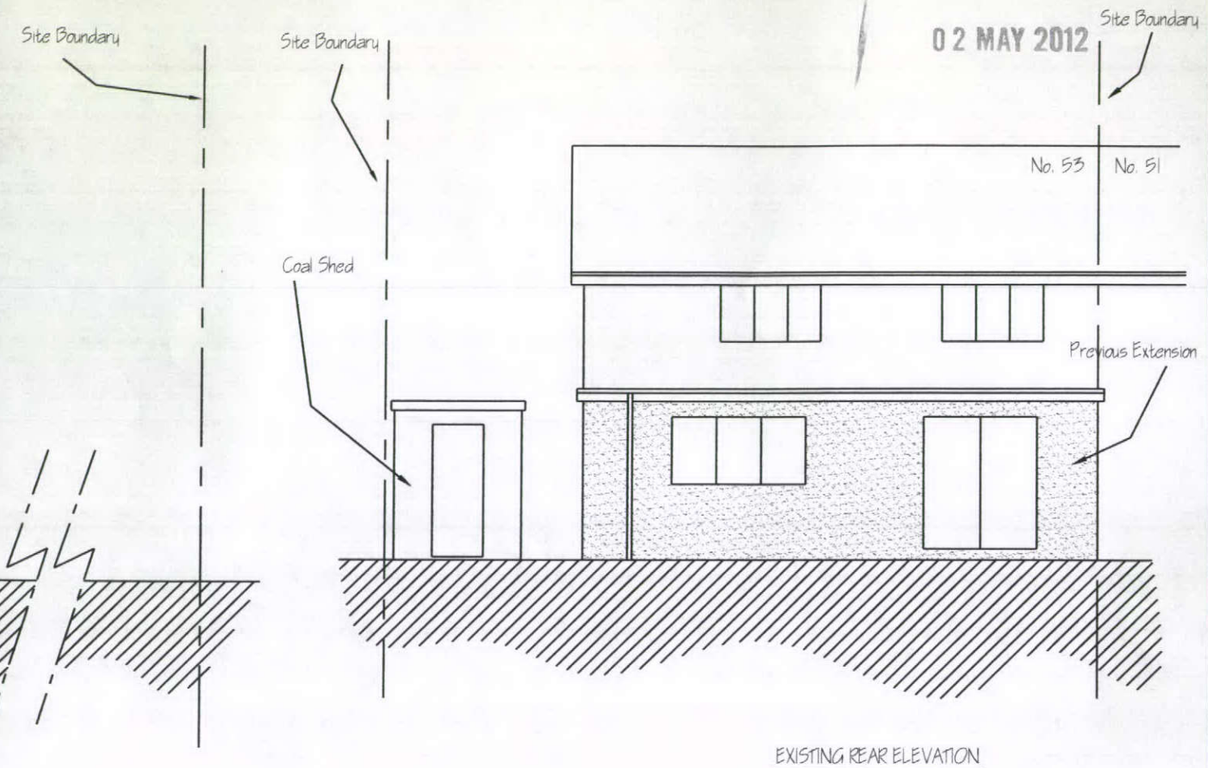

EXISTING REAR ELEVATION

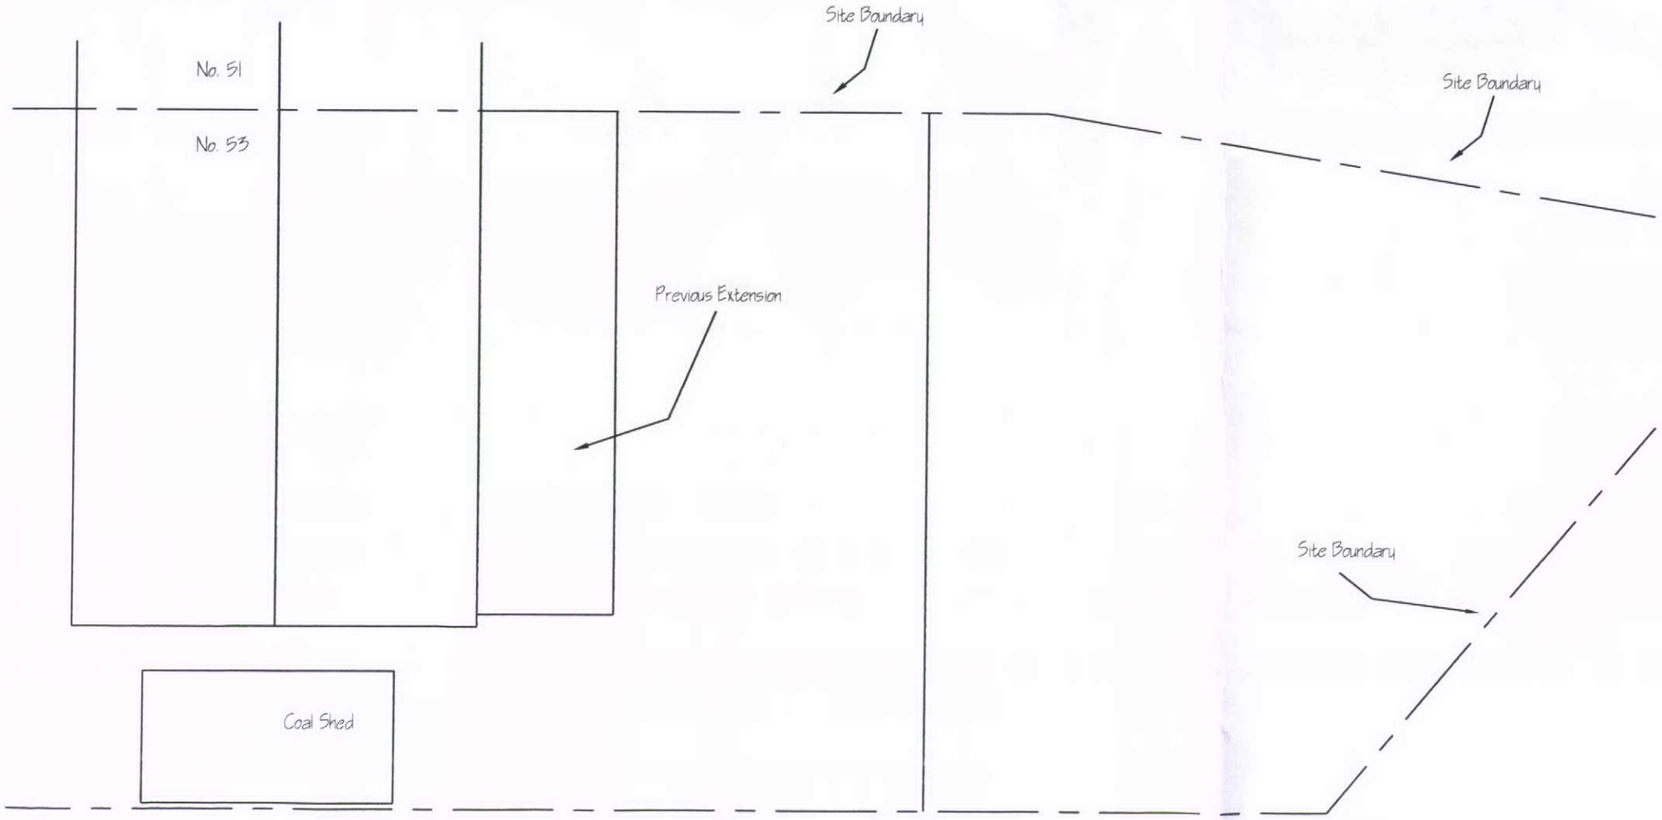

EXISTING PLAN VIEW

NOTES:-

1. Any existing house drainage passing through the new conservatories foundations, shall be fully encased in a 150mm Thk bed & surround of concrete, with a flexible material (ie Flexel) placed at every coupling joint along the pipe runs
2. Any new lead flashings are to be code 5 type, with a minimum 150mm dp
3. Any glazing in critical locations (ie Doors) is to be safety glass, fully Kyte mark etched to regs
4. All new conservatories brick work to match in colour, size and type to the existing property

53 West Driv, Tintwhistle, Glossop, SK13 1NB

TITLE: PROPOSED REAR CONSERVATORY SHOWING EXISTING ELEVATIONS	SCALE 1:100
	DRAWN BY A.W.
	DATE 1/04/12
	DRAWING No. AW 295
	SHEET 1 OF 4 REV