


HPK/2012/0262
02 MAY 2012

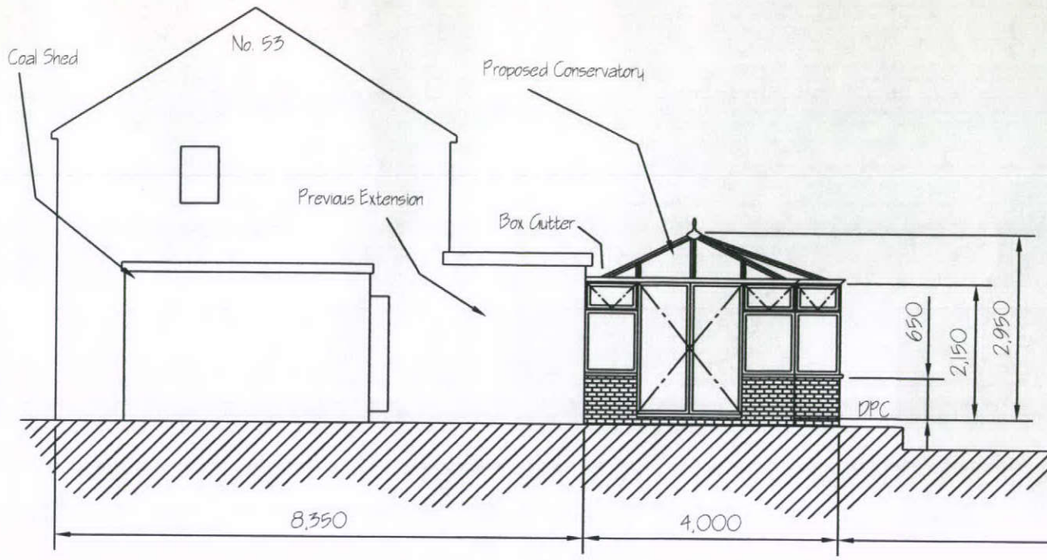


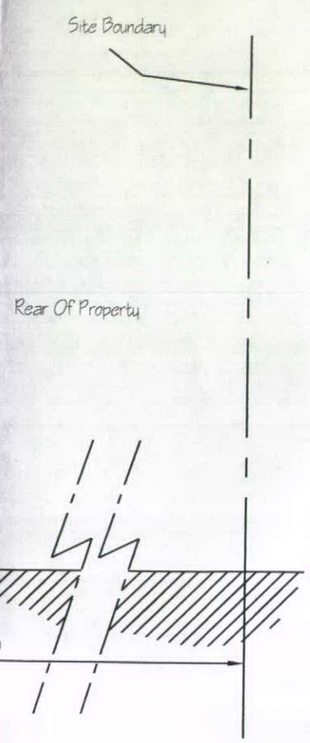


PROPOSED SIDE ELEVATION

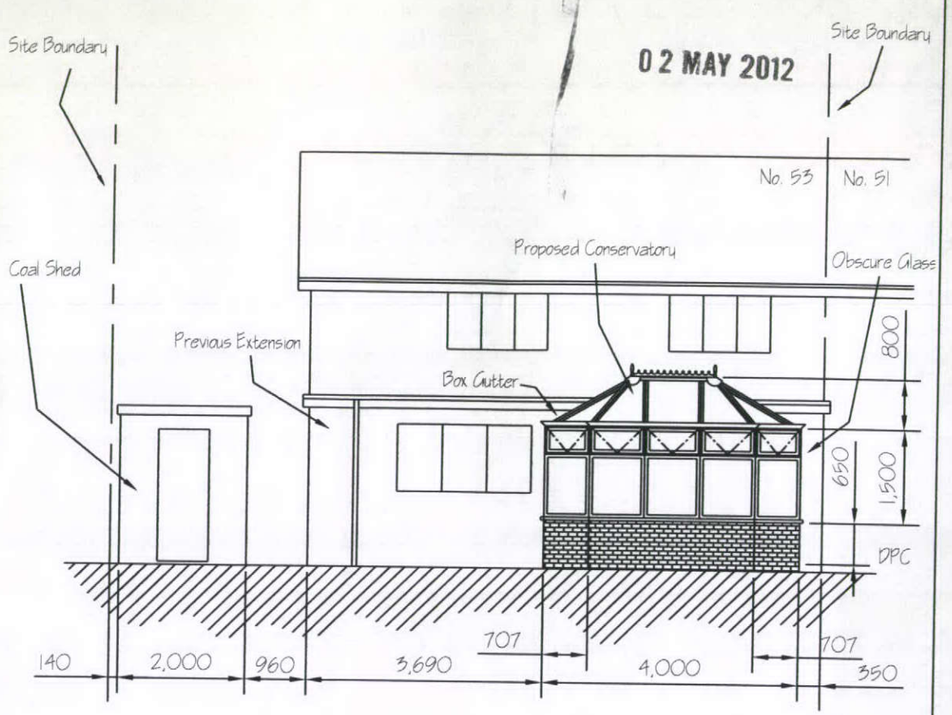

PROPOSED REAR ELEVATION

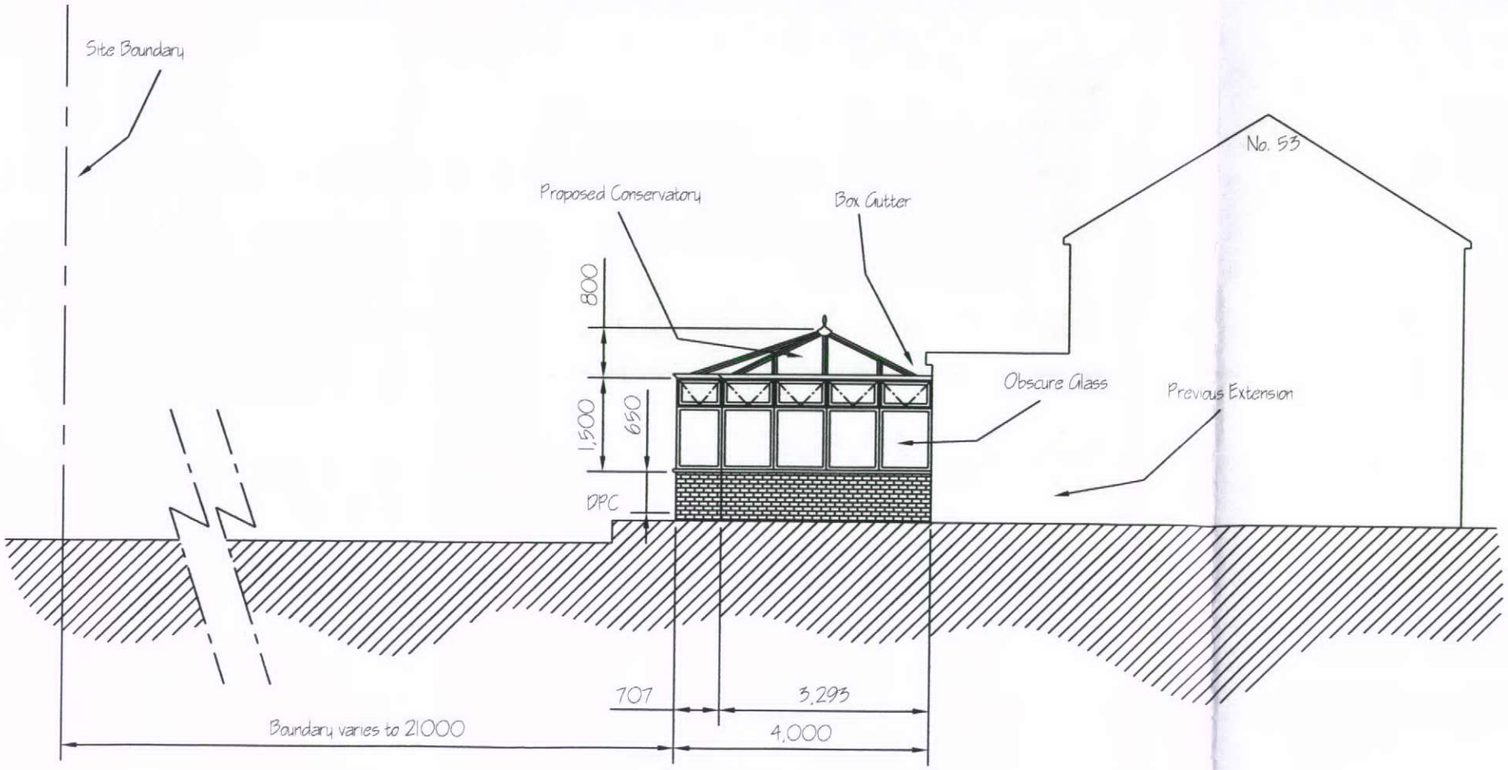

PROPOSED SIDE VIEW

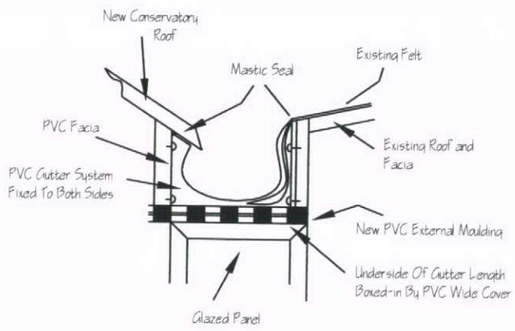

DETAILS OF BOX GUTTER
DETAIL "A"
(N.T.S.)

53 West Driv, Tintwhistle, Glossop, SK13 1NB

TITLE: PROPOSED REAR CONSERVATORY SHOWING PROPOSED ELEVATIONS & BOX GUTTER DETAILS	SCALE 1:100
	DRAWN BY A.W.
	DATE 1/04/12
	DRAWING No. AW 296
	SHEET 2 OF 4 REV