

HPK/2012/0262

02 MAY 2012

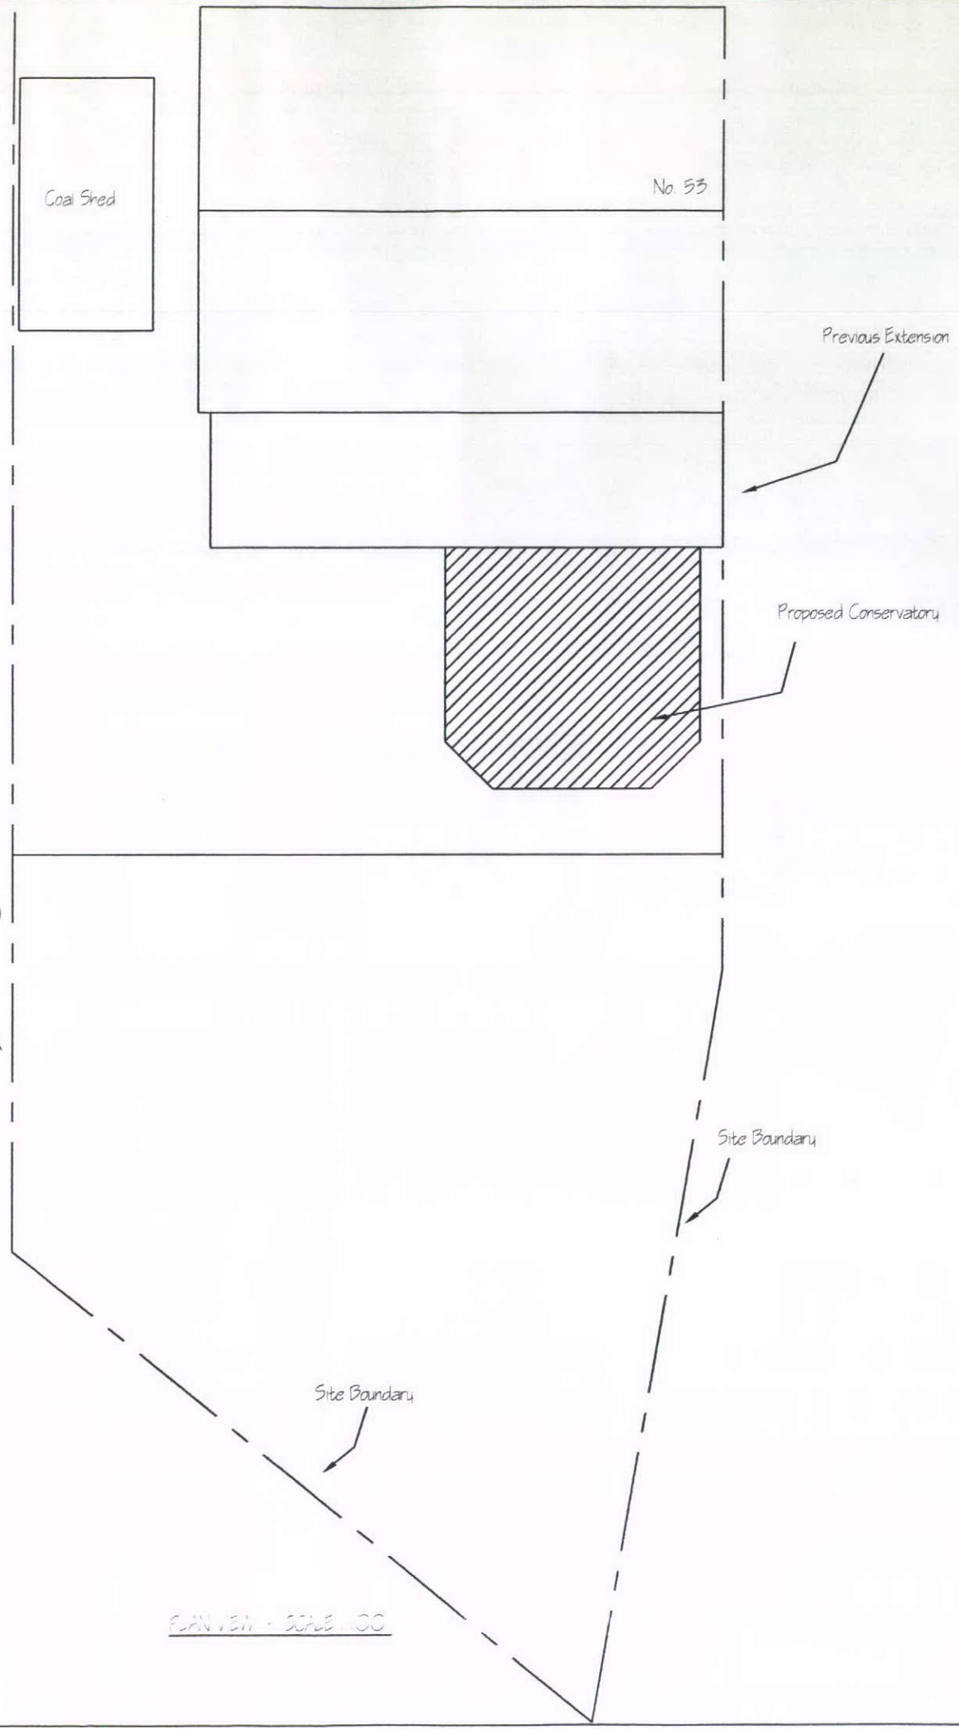

PLAN VIEW - SCALE 1:00

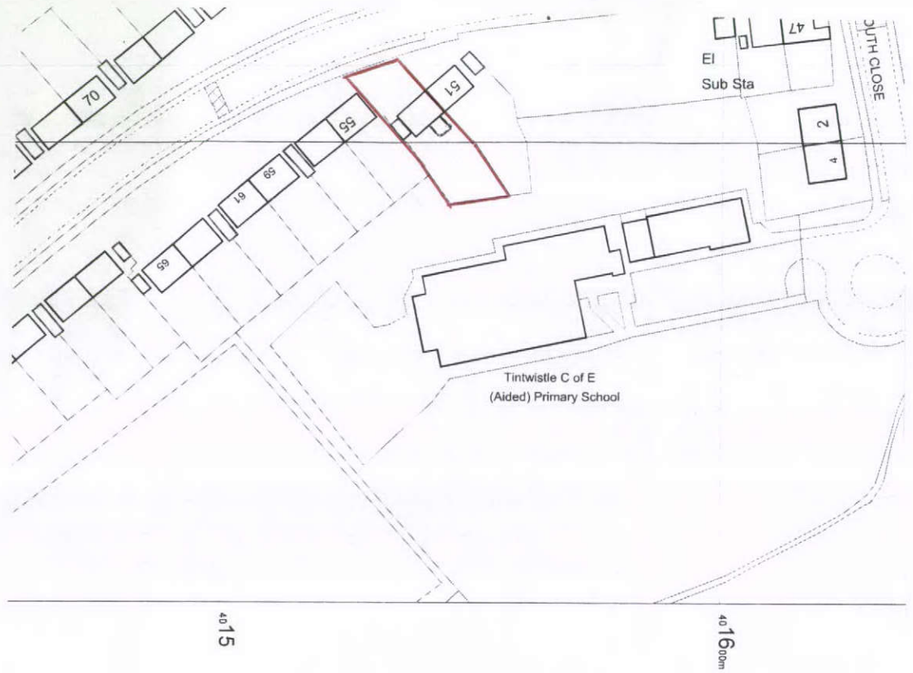

N

PROPOSED SITE LOCATION - SCALE 1:1250

53 West Driv, Tintwhistle, Glossop, SK13 1NB

TITLE PROPOSED REAR CONSERVATORY SHOWING SITE PLAN AND LOCATION	SCALE 1:100 1:1250
	DRAWN BY A.W.
	DATE 1/04/12
	DRAWING No AW 297
	SHEET 3 OF 4 REV