
HPK/2012/0241

PROPOSED SINGLE STOREY REAR EXTENSIONS FOR MR. AND MRS. P. VANDERMARK AT 35B AND 37A, TOWN LANE, CHARLESHORTH, GLOSSOP, DERBYSHIRE SK13 5HQ	EXISTING GROUND FLOOR PLANS. SCALE 1.50	DRAWING NO P.V. 1 DRAWN J.E.P. APRIL 2012

04 MAY 2012

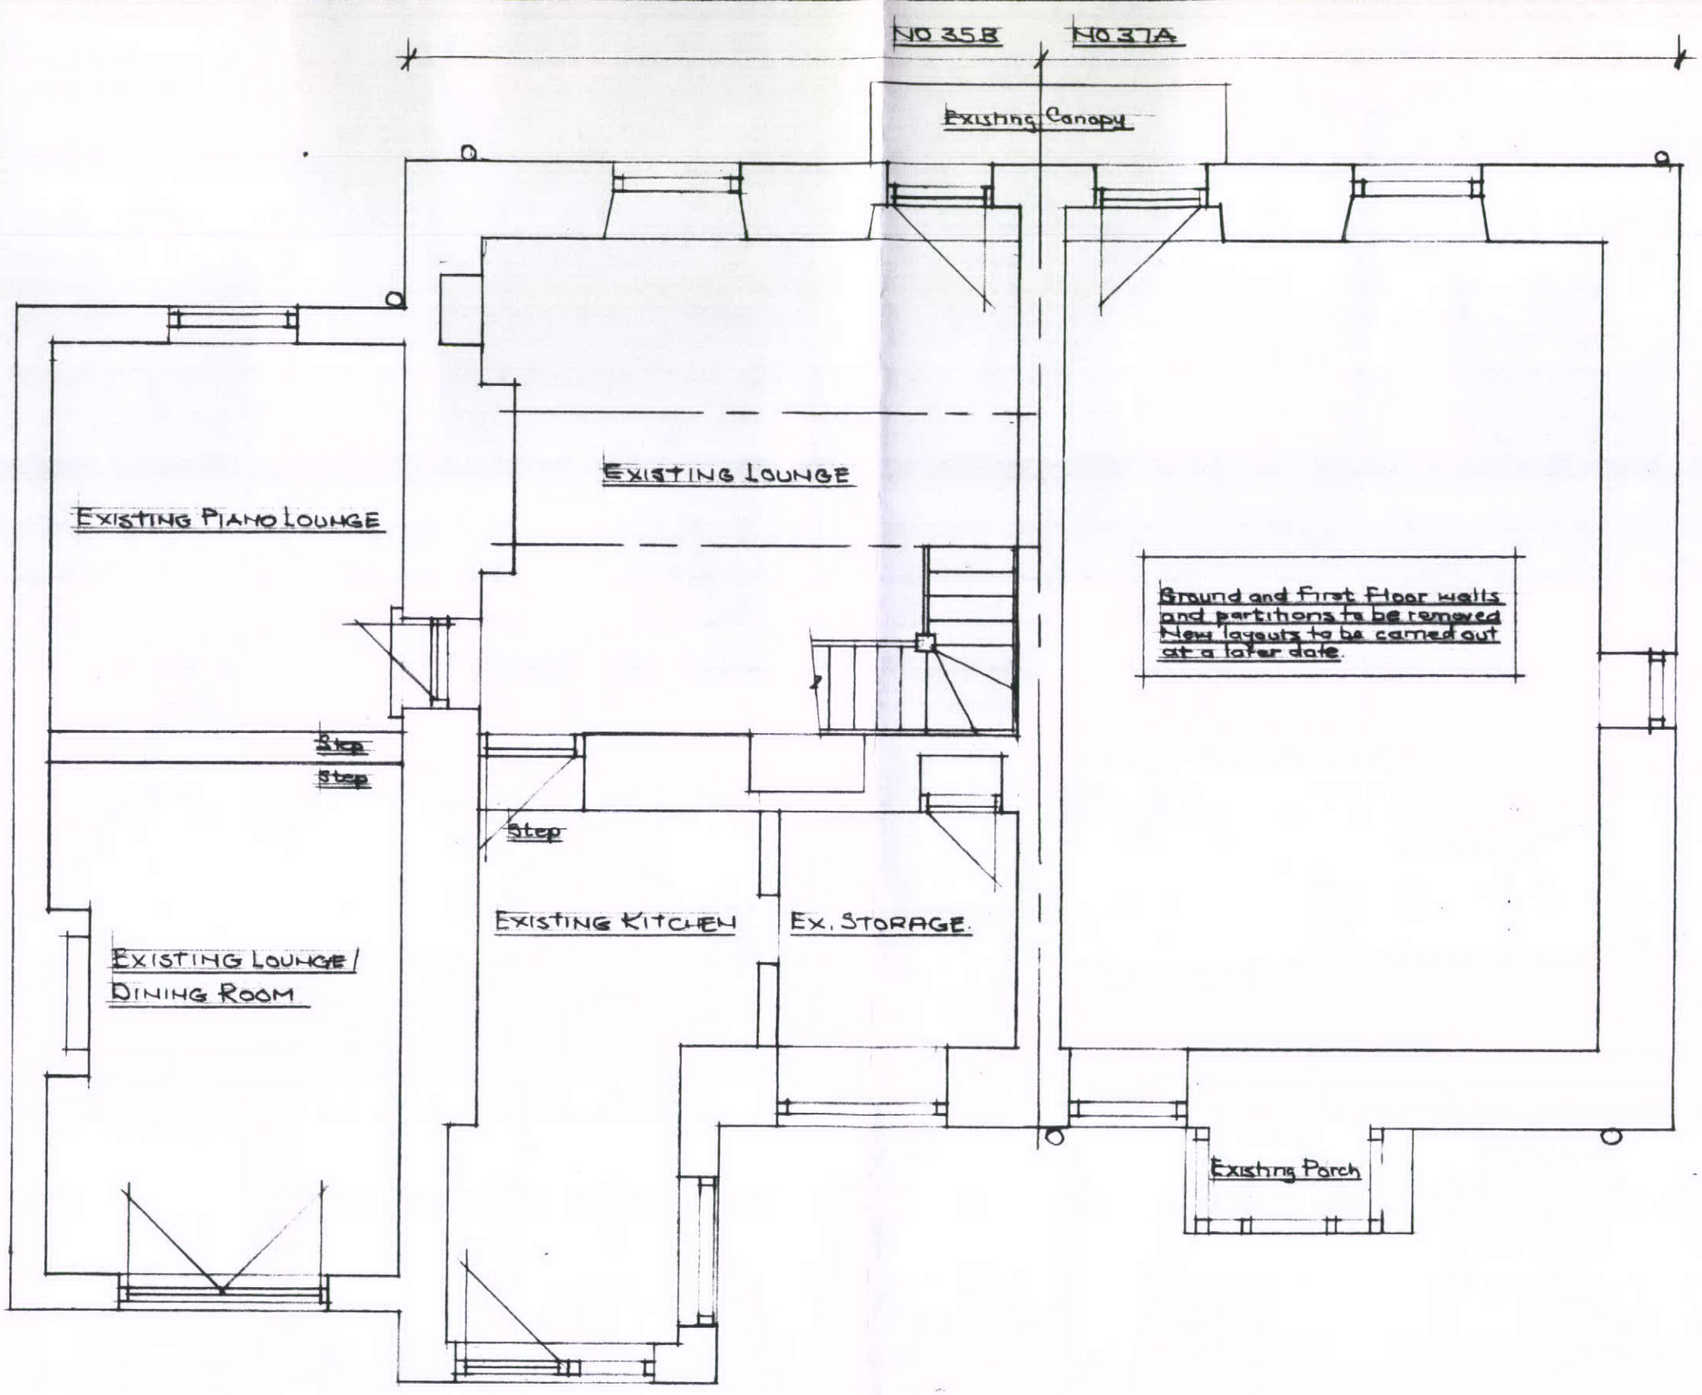

EXISTING GROUND FLOOR PLANS (SCALE 1.50)