

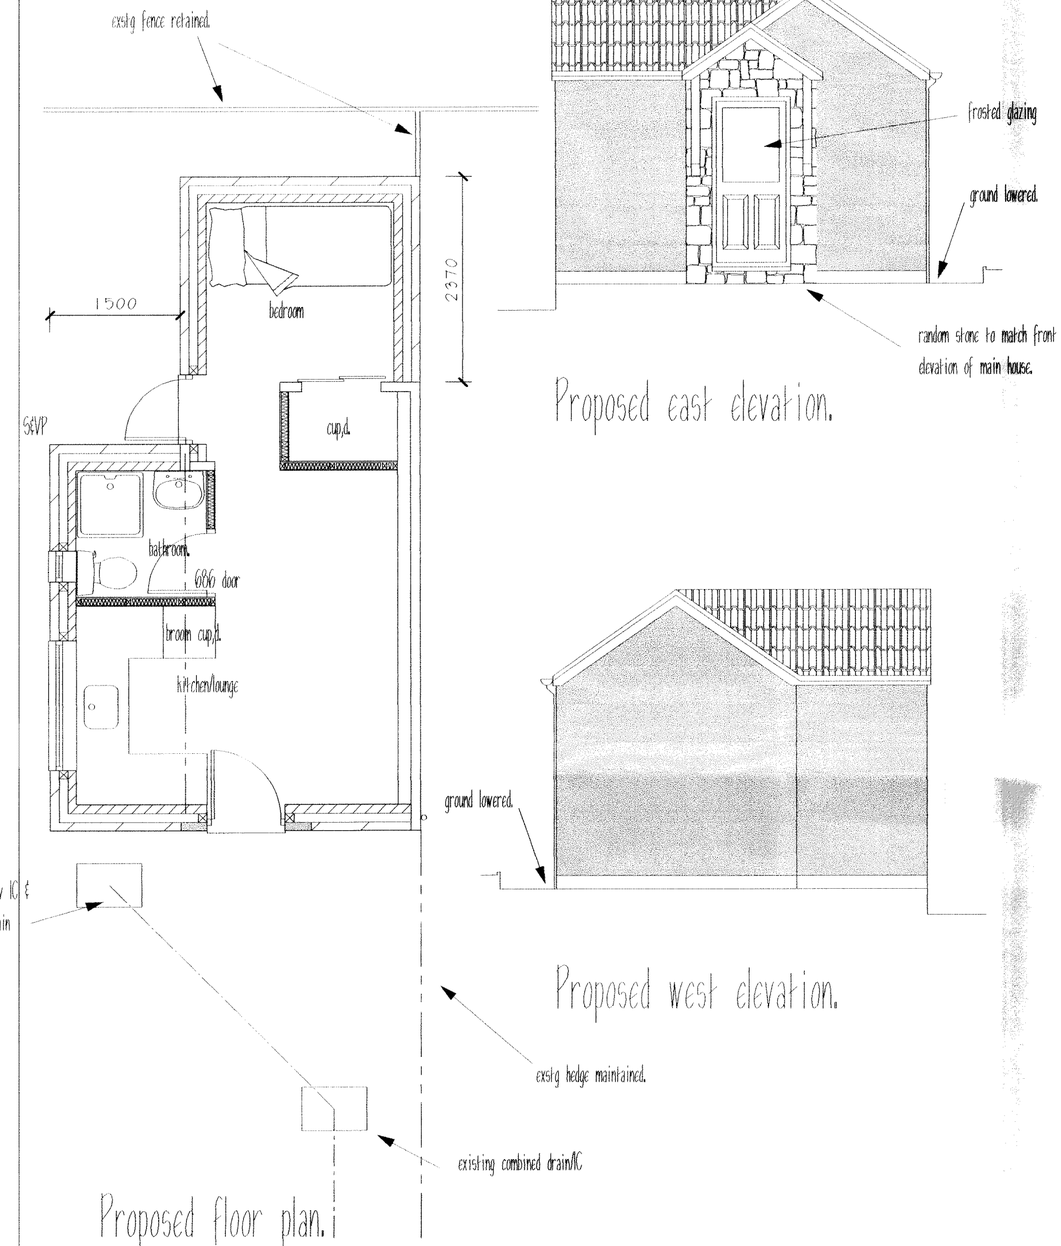


Proposed floor plan.

Proposed east elevation.

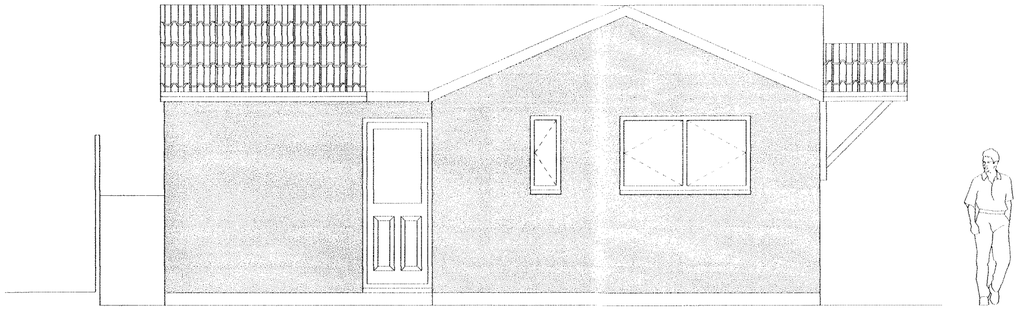

Proposed south elevation.

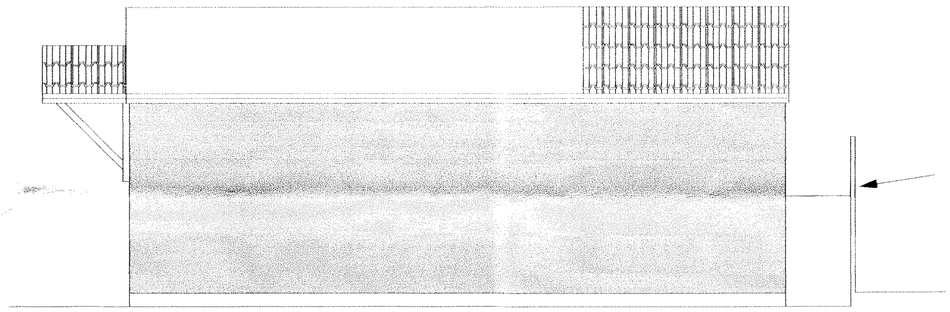

Proposed north elevation.

REVISIONS:
A. East elevation extension added. 1.11.2011
B. Scheme amended to planning req. 28.12.2011.
C. External door added to bed. 2.5.2012.
D. Bedroom door deleted. 8.5.2012

PLANMART

Client:
Mr. P. Kiddy,

Project:
Proposed extensions to and conversion of existing garage into living accommodation
at 4 Park Close, Glossop. SK13 7RQ.

Title:
Proposed plans and elevations.

Scale: 1:50 A2 sheet.

Drawn:	Date:
MH	Sept 2011.
Project no.: 2390	Drawing no.: 2390-2D.

PLANMART LIMITED
53A High St. West, Glossop,
Derbyshire SK13 8AZ.
Tel: 01457 863153 E mail: planmart@btconnect.com

THIS DRAWING IS NOT TO BE COPIED OR REPRODUCED WITHOUT THE PRIOR WRITTEN CONSENT OF PLANMART LTD.