

ELEVATIONS AS EXISTING 1:50
THE DEVONSHIRE ARMS, FAIRFIELD

SIDE (NORTH ROAD FACING) ELEVATION

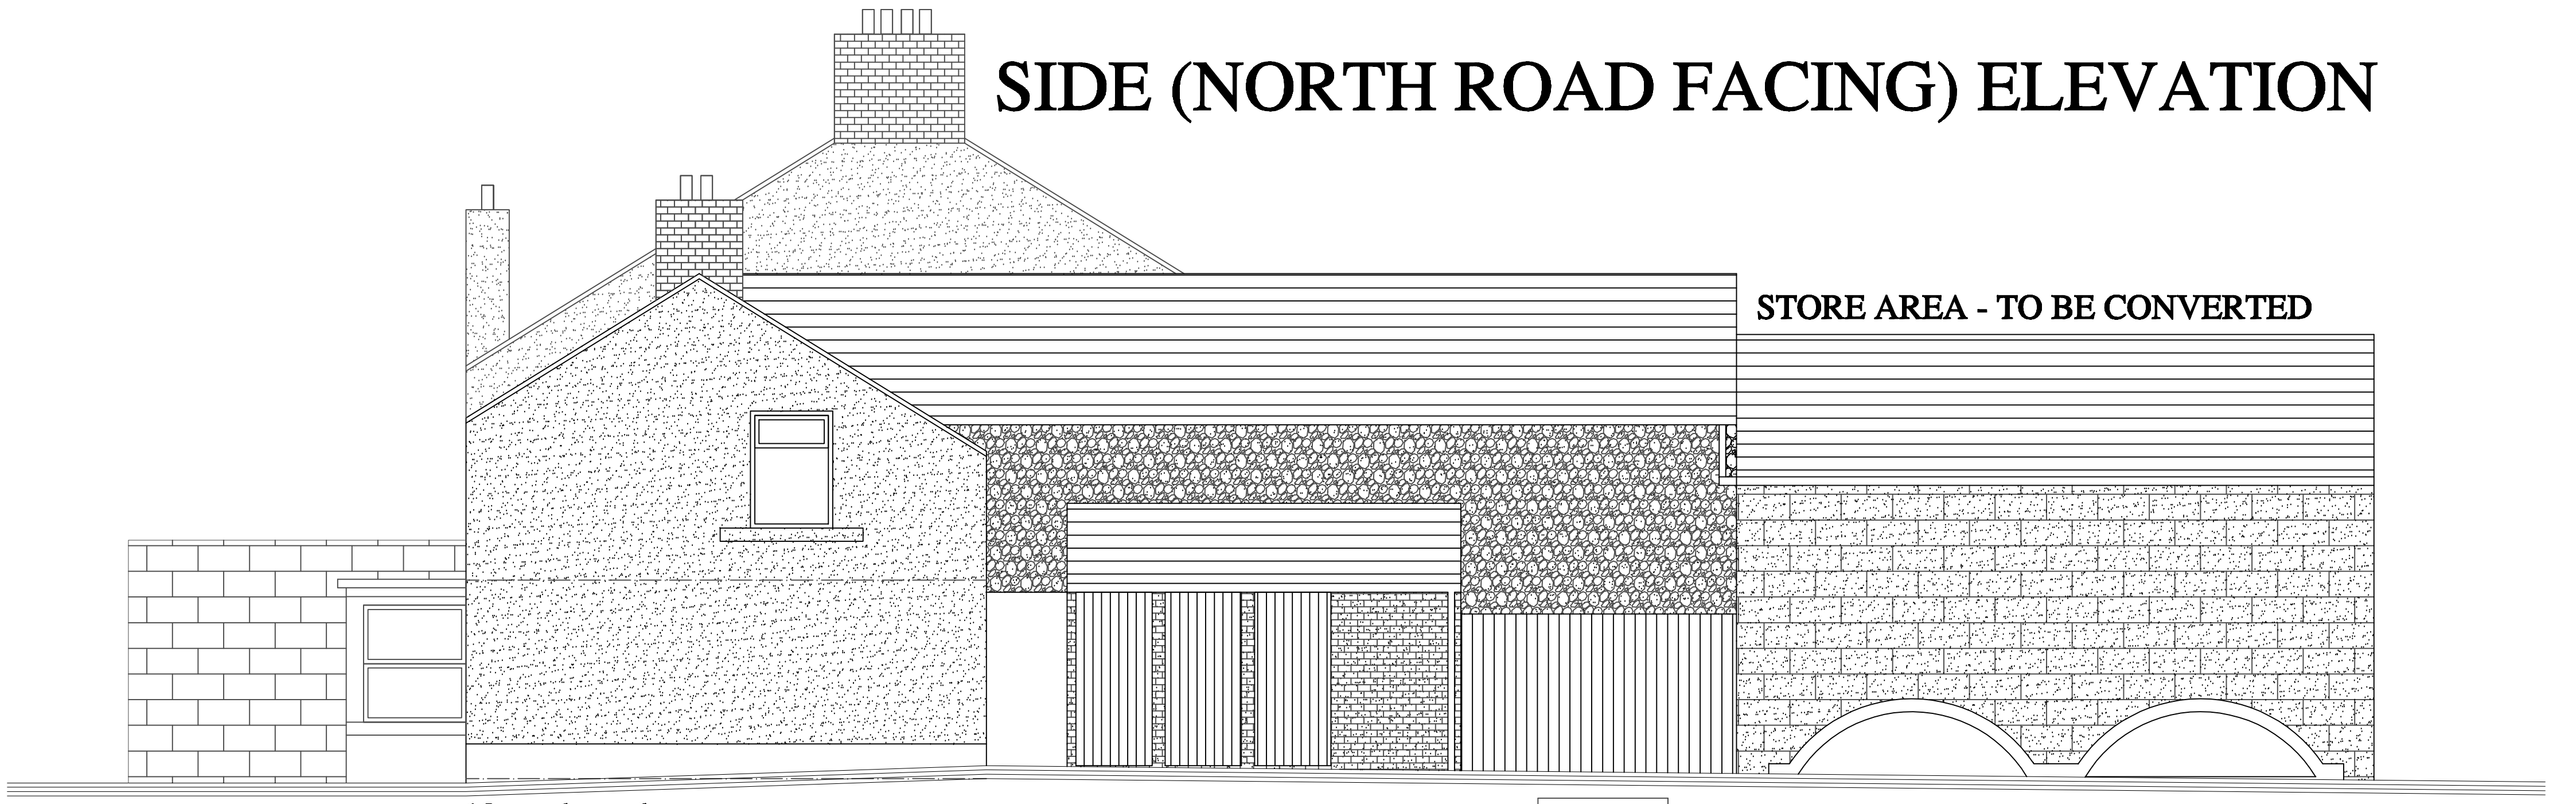

INDICATIVE SECTION THROUGH PUB

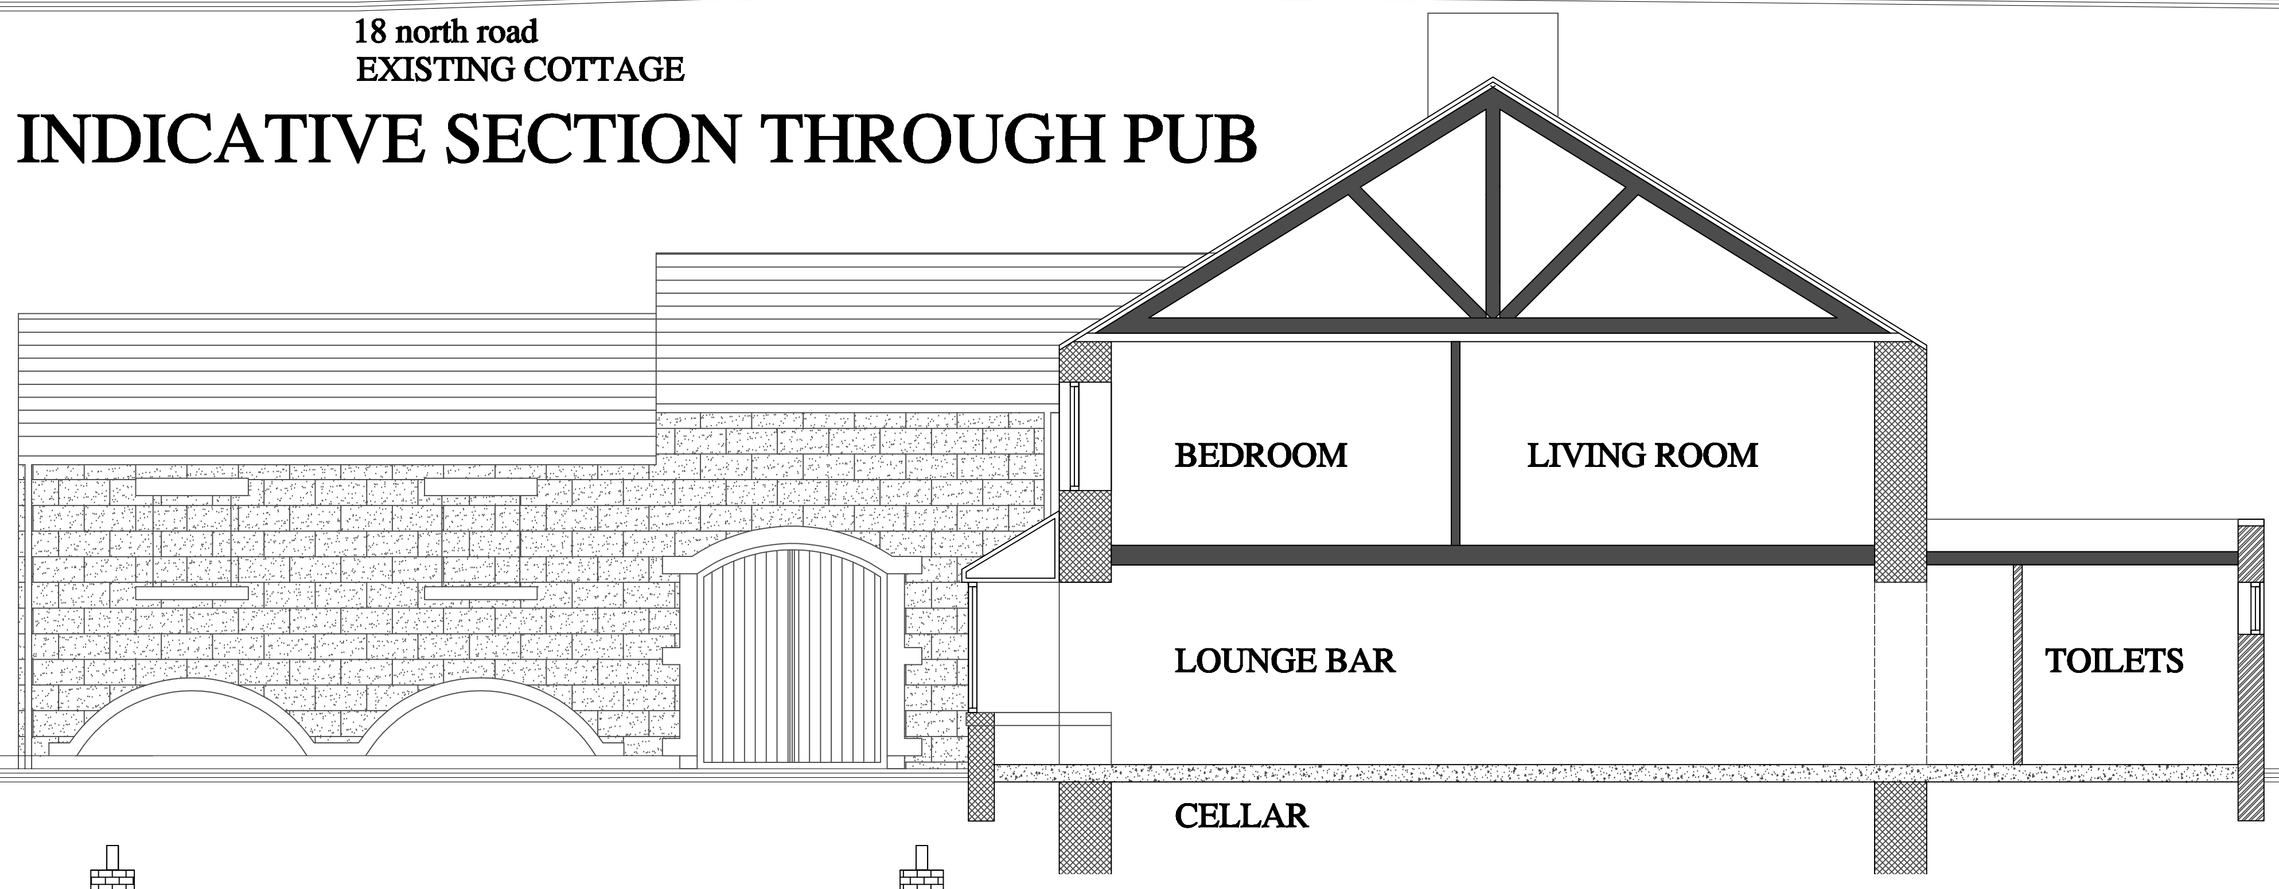

REAR (COMMON FACING) ELEVATION











REVISIONS:

THE DEVONSHIRE ARMS AND COTTAGES
FAIRFIELD, BUXTON

THE DEVONSHIRE ARMS

SCALE: 1:50 | CHECKED: AJS

DATE: APRIL 12 | DRAWN: AJS

©THIS DRAWING AND THE BUILDING WORKS DEPICTED ARE THE COPYRIGHT OF AJS ARCHITECTURE AND MAY NOT BE REPRODUCED OR AMENDED EXCEPT BY WRITTEN PERMISSION. NO LIABILITY WILL BE ACCEPTED FOR AMENDMENTS MADE BY OTHER PERSONS.
DO NOT SCALE THIS DRAWING, USE SITE FIGURED DIMENSIONS ONLY, IF IN DOUBT ASK.

A.J.S ARCHITECTURE
32 carr road.
buxton.
derbyshire.
sk17 6wf.
h: 01298 26062
m: 07794 400237

DRAWING No: SURVEY DRAWING 04

B REGS COMPLIANT