


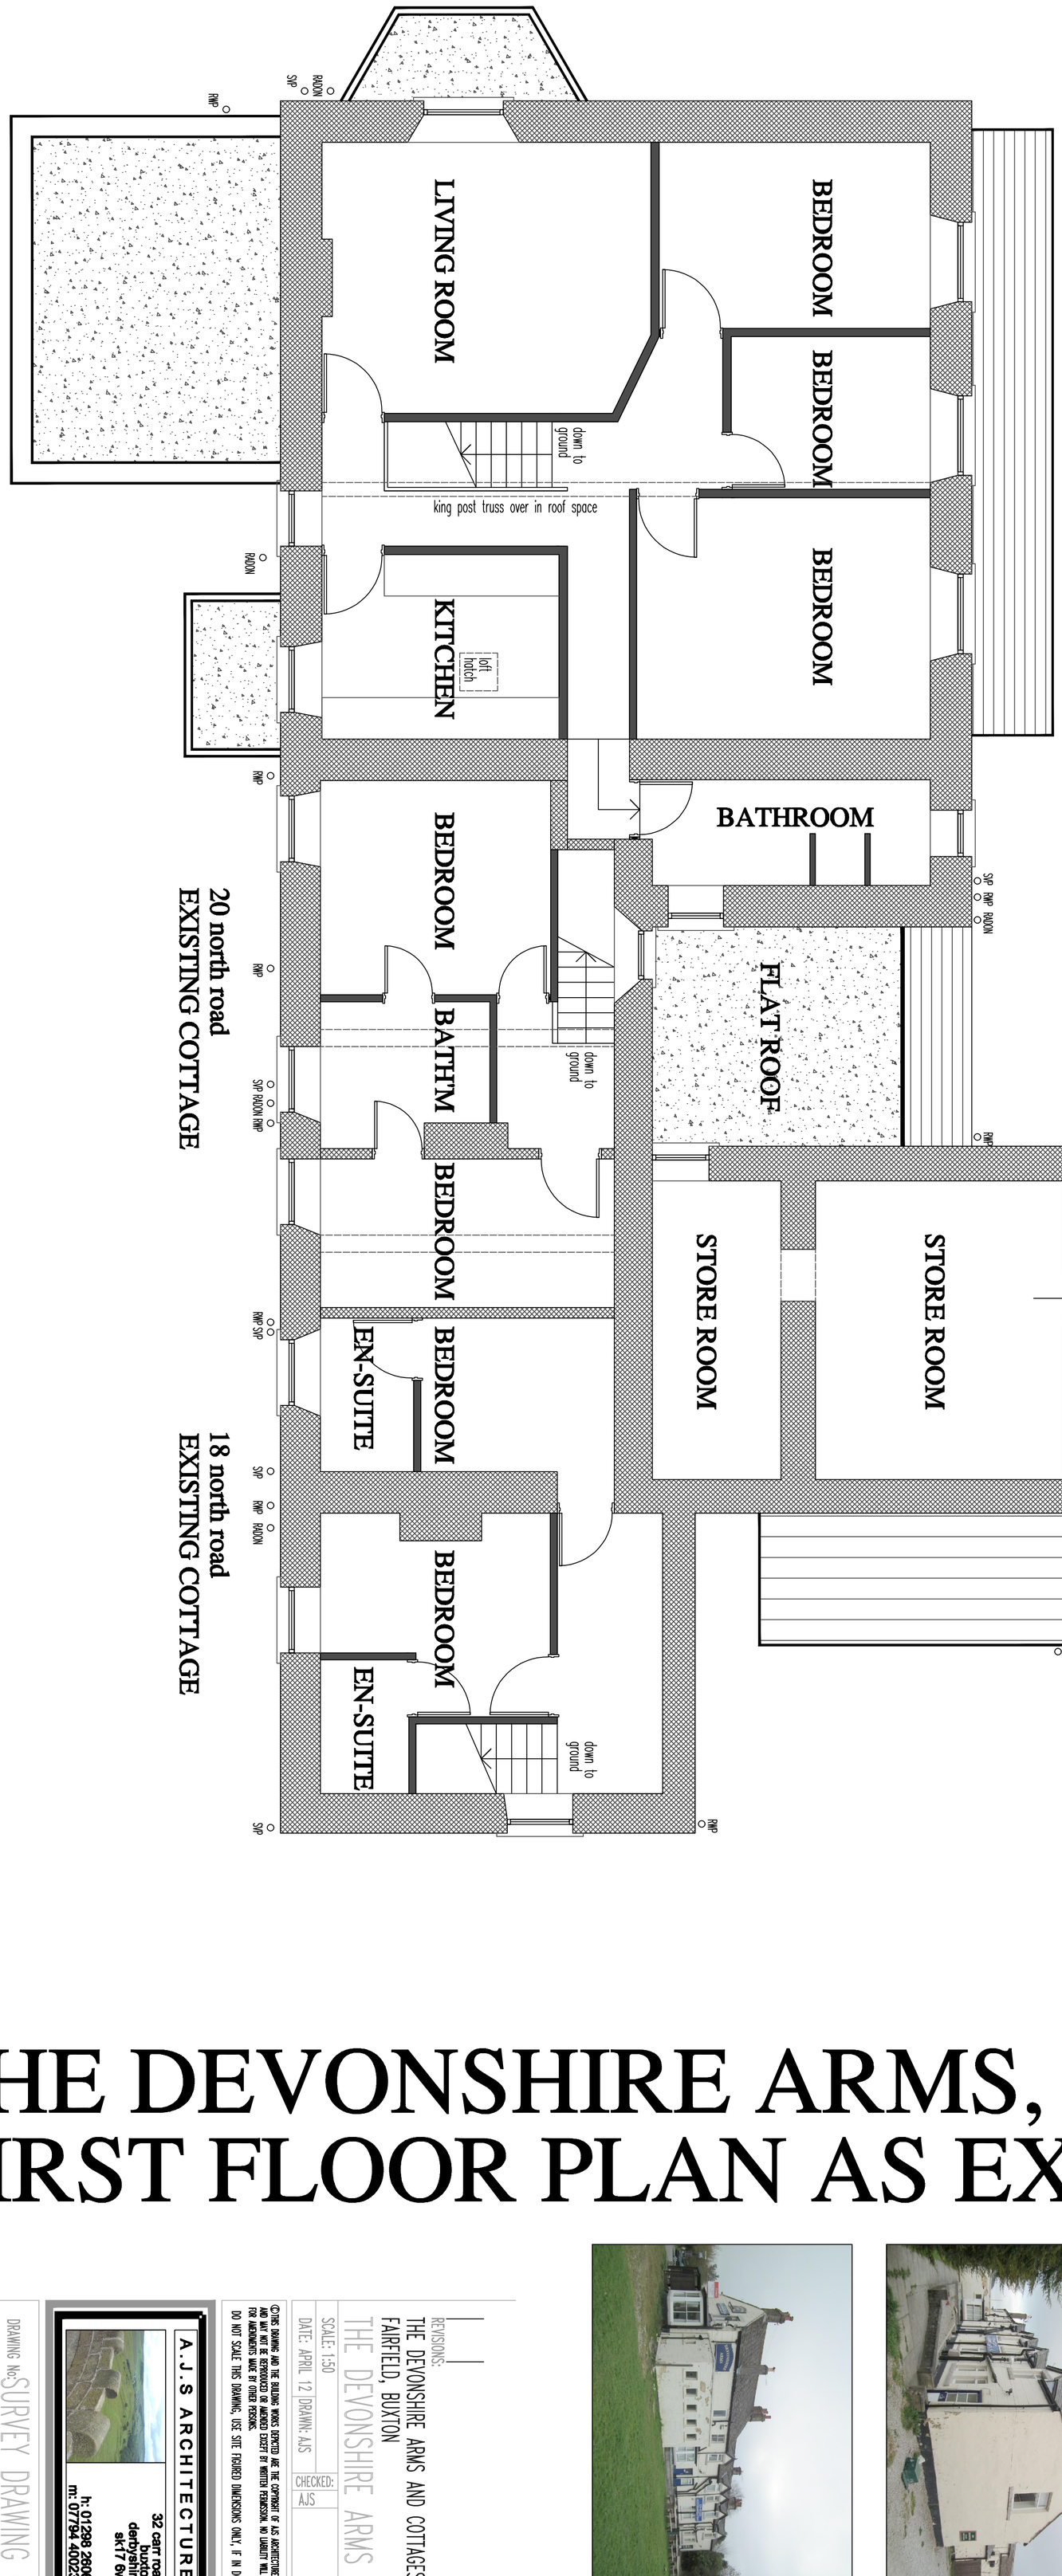

20 north road
EXISTING COTTAGE

18 north road
EXISTING COTTAGE

THE DEVONSHIRE ARMS, FAIRFIELD
FIRST FLOOR PLAN AS EXISTING 1:50





SURVEY DRAWING 02

REVISIONS:

THE DEVONSHIRE ARMS AND COTTAGES
FAIRFIELD, BUXTON
THE DEVONSHIRE ARMS

SCALE: 1:50
DATE: APRIL 12 | DRAWN: AJS
CHECKED: AJS

©THIS DRAWING AND THE BUILDING WORKS DEPICTED ARE THE COPYRIGHT OF AJS ARCHITECTURE AND MAY NOT BE REPRODUCED OR AMENDED EXCEPT BY WRITTEN PERMISSION. NO LIABILITY WILL BE ACCEPTED FOR AMENDMENTS MADE BY OTHER PERSONS.
DO NOT SCALE THIS DRAWING, USE SITE FIGURED DIMENSIONS ONLY, IF IN DOUBT ASK.

A.J.S ARCHITECTURE
32 carr road.
buxton.
derbyshire.
sk17 6wf.
h: 01298 28062
m: 07794 400237

DRAWING No: SURVEY DRAWING 02

B REGS COMPLIANT