


HPK/2012/027
04 MAY 2012

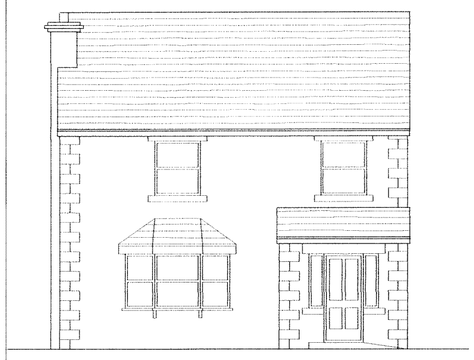


Proposed South Elevation.

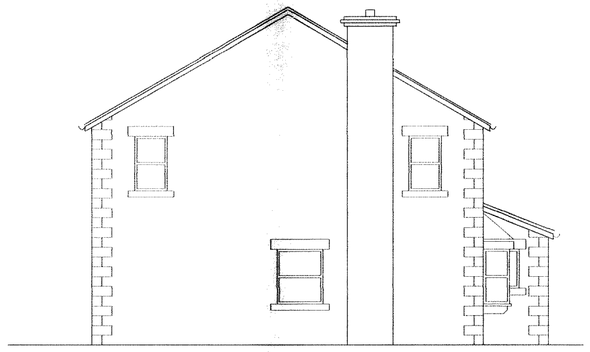


Proposed West Elevation.

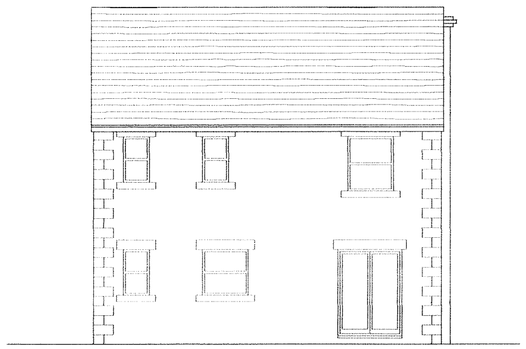


Proposed North Elevation.

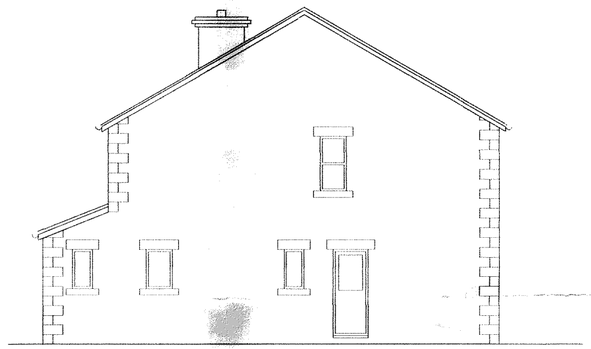


Proposed East Elevation.

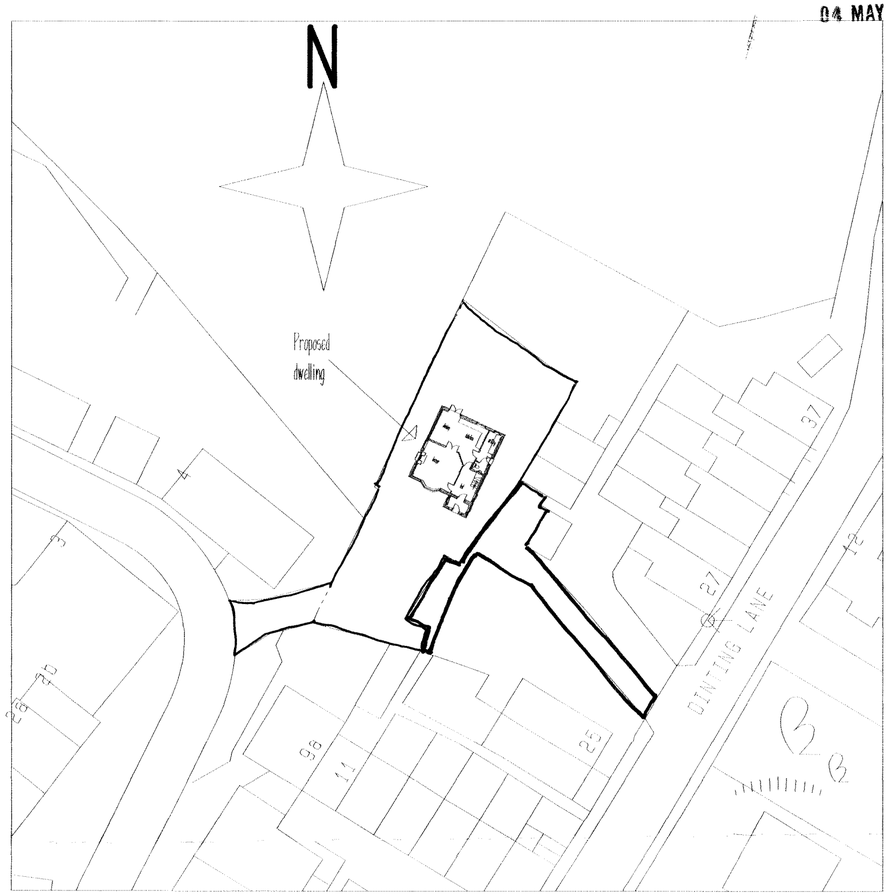

Site Plan. 1:500 scale

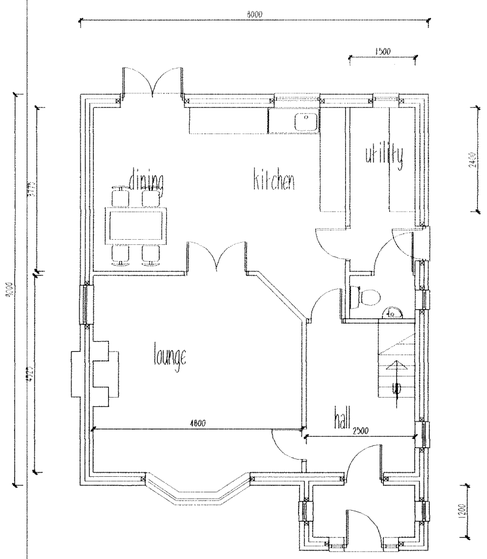

Proposed ground floor plan.

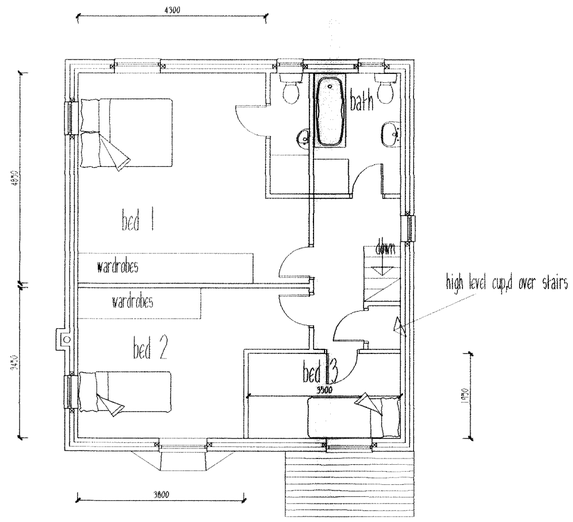

Proposed first floor plan.

REVISIONS:
A. Altered to clients req. 2.4.2012.
B. Gen amendments to client req. 19.4.2012.

THIS DRAWING IS NOT TO BE COPIED OR REPRODUCED WITHOUT THE PRIOR WRITTEN CONSENT OF PLANMART LTD.

PLANMART

Client:
Mr & Mrs Bennett,
62 Bowland Road, Glossop. SK13 6PT.

Project:
Proposed detached dwelling on land at rear of 25 Dinting Lane, Glossop.

Title:
Proposed plans, elevations and site plan.

Scale: 1:100 & 1:500	A2 sheet.
Drawn: MH	Date: Mar 2012
Project no.: 2377	Drawing no.: 2377-5B

PLANMART LIMITED
53A High St. West, Glossop,
Derbyshire SK13 8AZ.
Tel: 01457 863153 E mail: planmart@btconnect.com