THIS DRAWING IS NOT TO BE COPIED OR REPRODUCED
WITHOUT THE PRIOR WRITTEN CONSENT OF PLANMART LTD.



Proposed front elevation.



Proposed side elevation.



Proposed rear elevation.

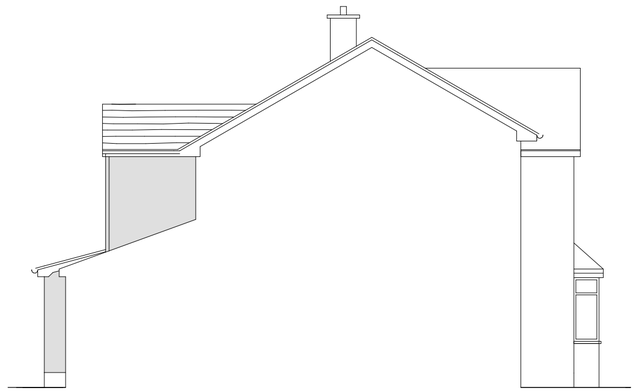

Proposed side elevation.

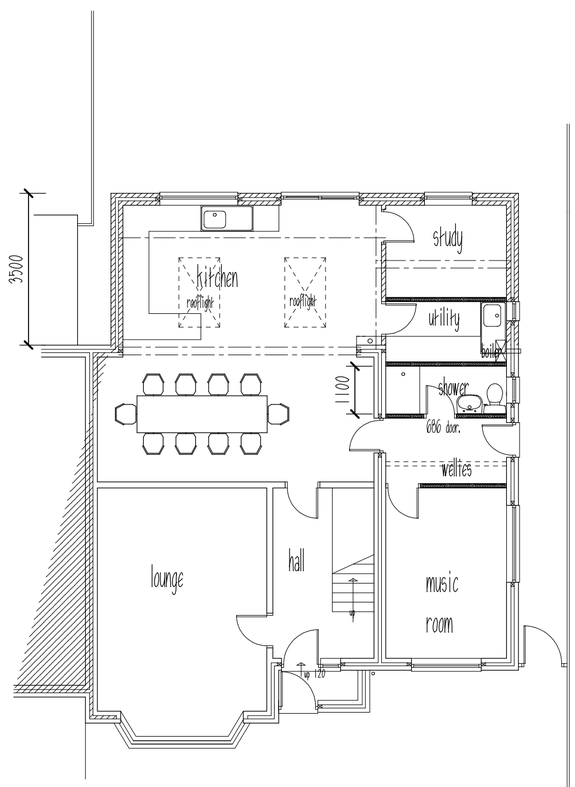

Proposed ground floor plan.

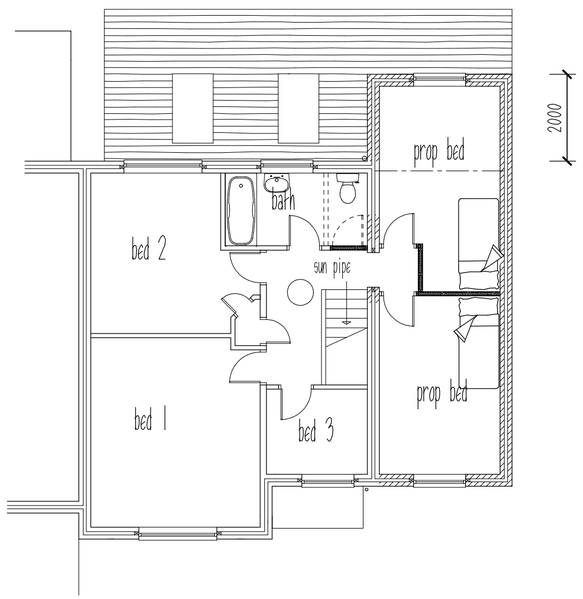

Proposed first floor plan.

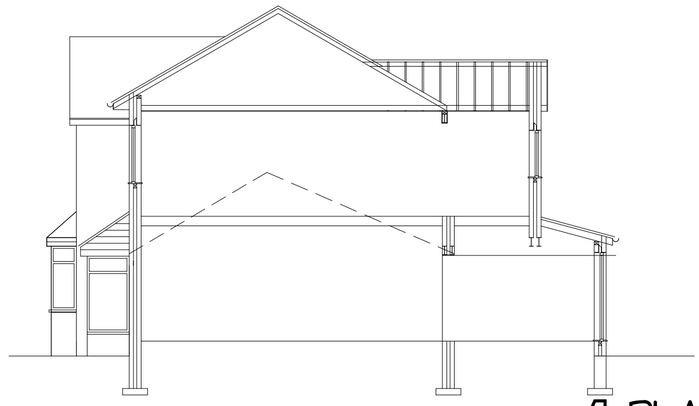

Section

revisions:
A. General amendments to clients instr. 2.3.2012.
B. Alts to utility etc. 14.3.2012.
C. Sun pipe added. 15.3.2012.
D. Side elev added. 2.4.2012.
E. Singlestorey exten reduced 11.5.12

PLANMART

Client:

Mr & Mrs Buston,
16 Lismore Road, Buxton, SK17 9AZ.

Project:

Proposed first floor side extension, two storey rear extension and single storey rear extension.

Title:

Proposed plans, section and elevations.

Scale: 1:100 A2 sheet.	
Drawn: MH	Date: Feb 2012.
Project no.: 2428	Drawing no.: 2428-2E

PLANMART LIMITED
53A High St. West, Glossop,
Derbyshire SK13 8AZ.
Tel: 01457 863153 E mail: planmart@btconnect.com