HPK/2012/0195

10 MAY 2012

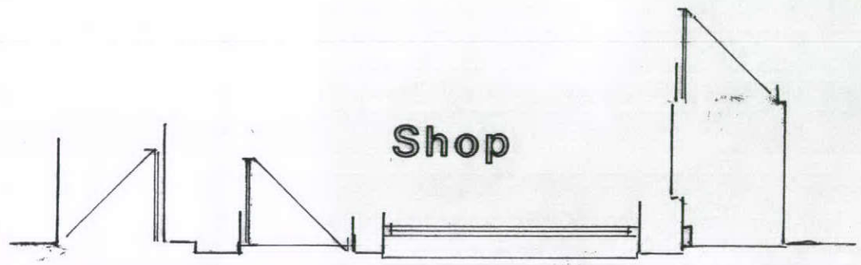

Ground

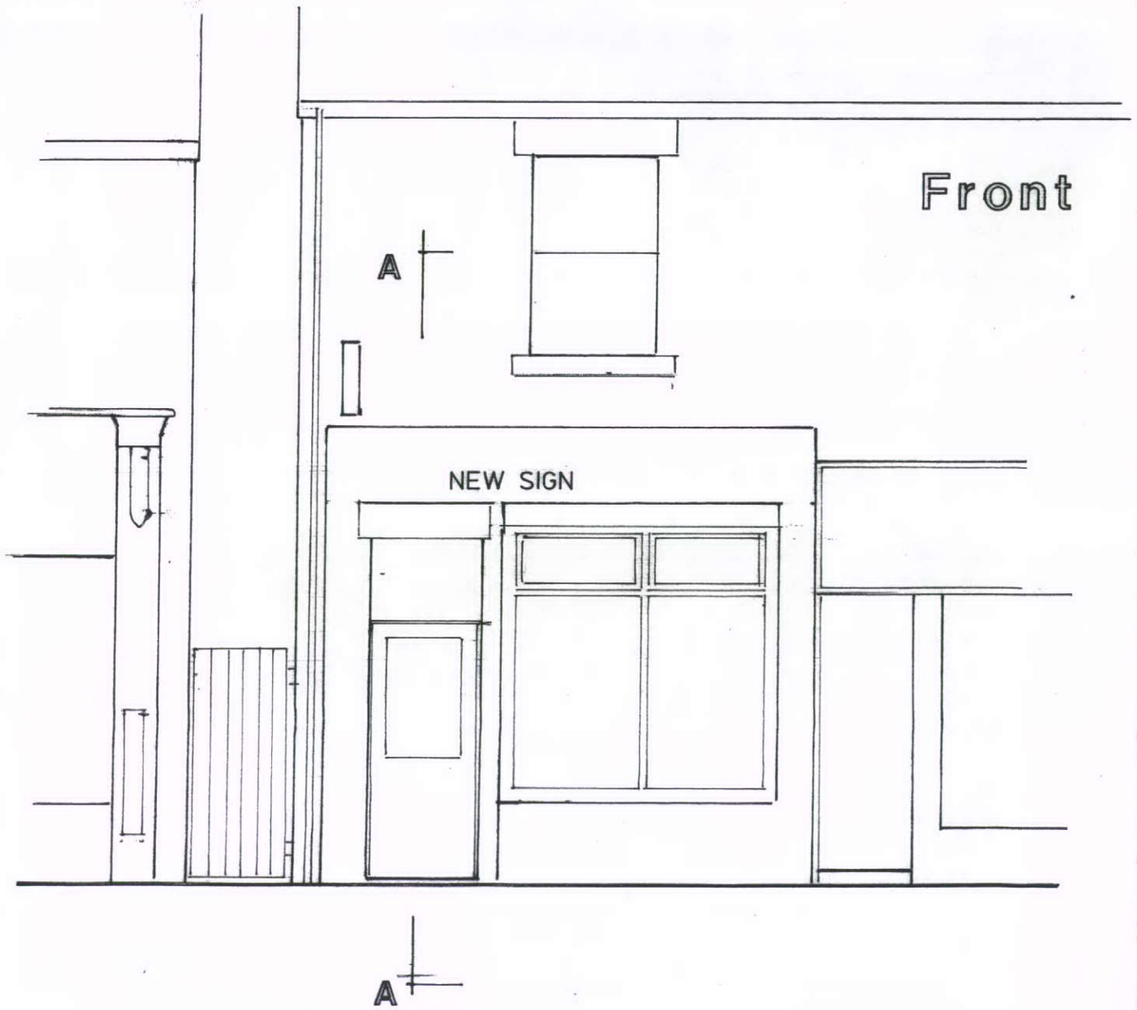

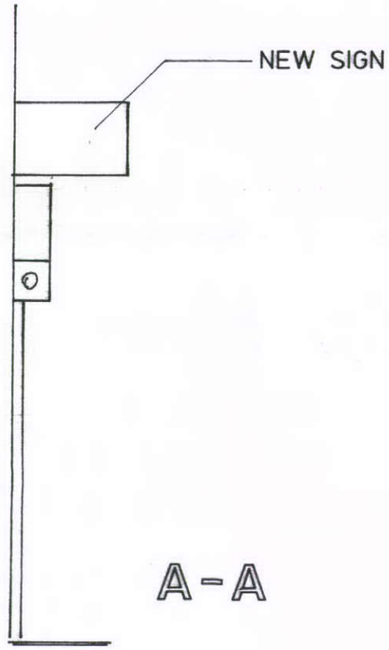

A - A

Notes:- This drawing is COPYRIGHT no copy or alteration may be made without our prior permission

DO NOT SCALE FROM THIS DRAWING FOR SETTING OUT OF WORKS

Jeffrey C. Goodchild
Chartered Architectural Technologist

62 Belmont Ave, Springhead,
Oldham, OL4 4RS.
Tel : 0161-652-5629

Chartered Institute of Architectural Technologists

Scale: 1:50

Date: Mar 2011

Dwg. No. Rev.: 5306

Client: Mr M M Islam

Address: 77 High Street West
Glossop
SK13 8AZ

Title: SHOP FRONT& ADVERTISING