
HPK/2012/0276

09 MAY 2012

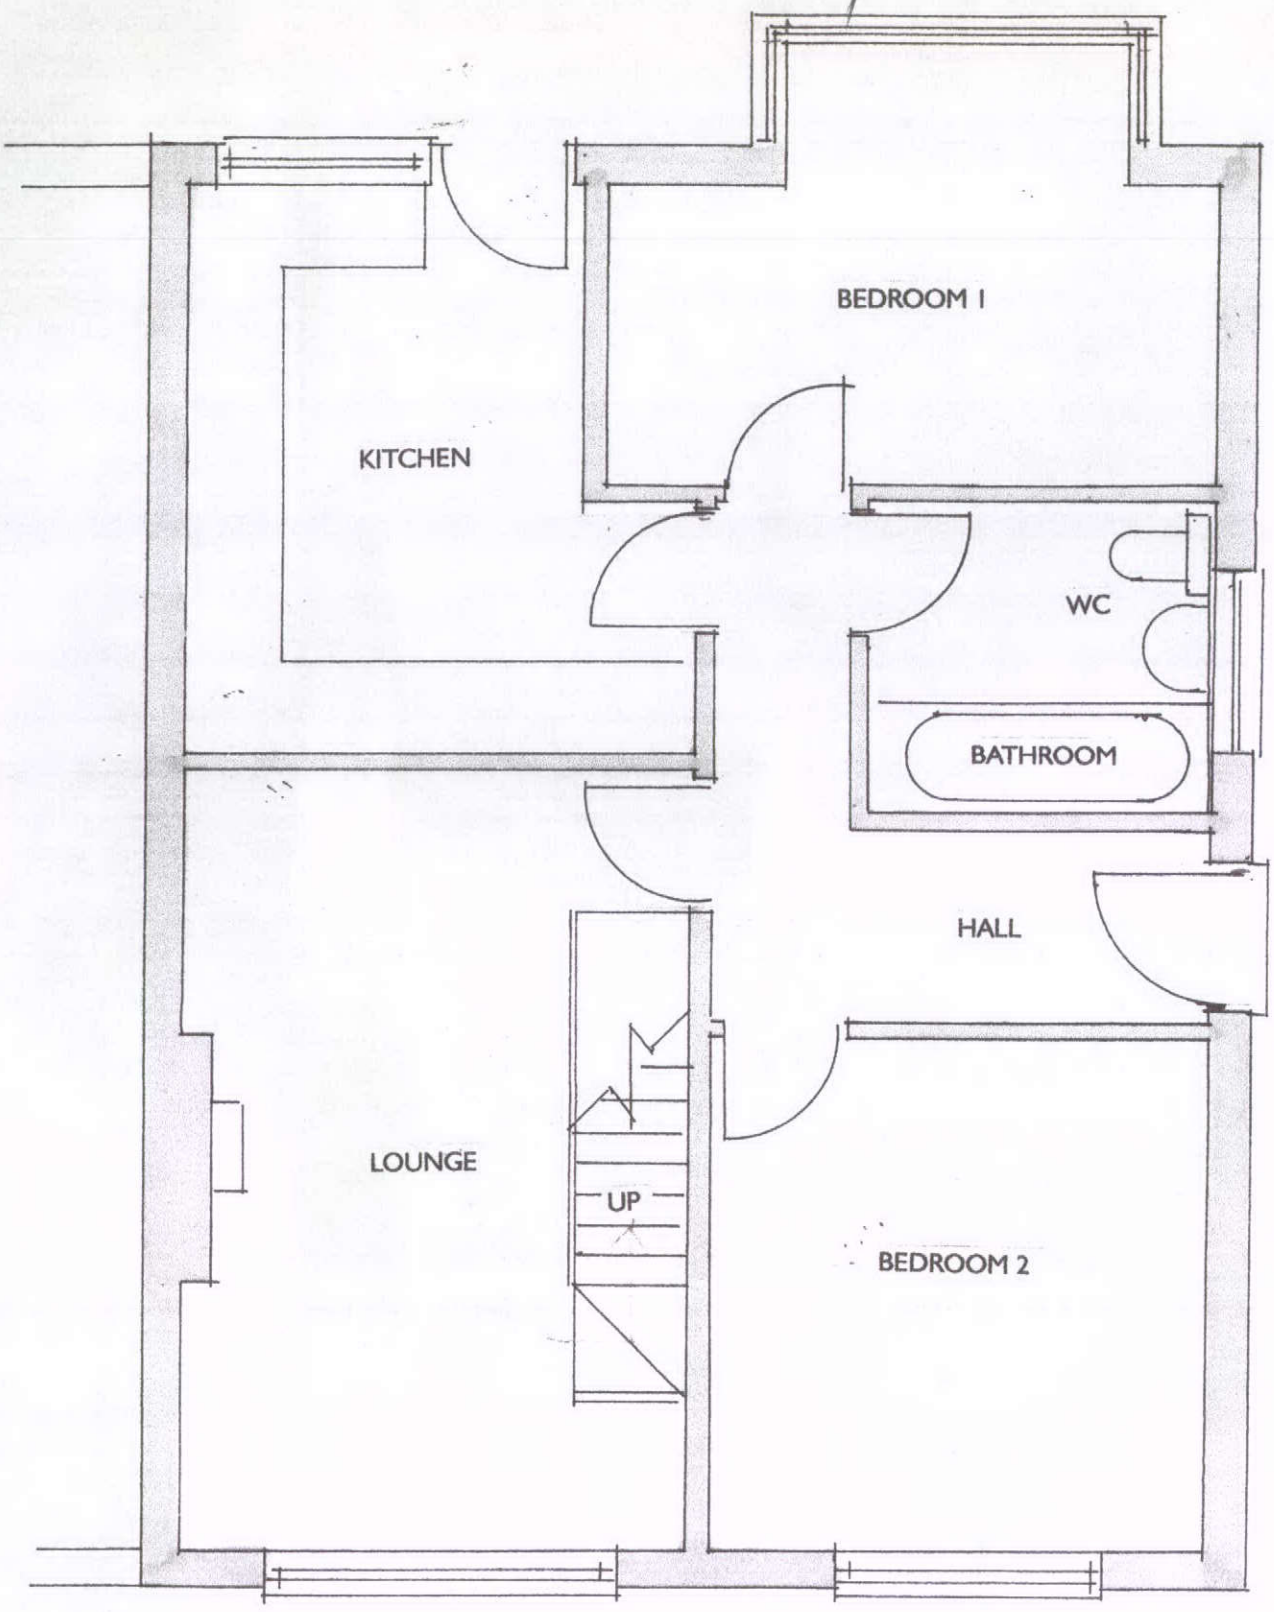

10 FALCON CLOSE, NEW MILLS
GROUND FLOOR PLAN
EXISTING
SCALE 1.50
DWG No.MC.2

Mel Cranmer
01663 745809
mel_cranmer@btinternet.com