
HPK/2012/0276

09 MAY 2012

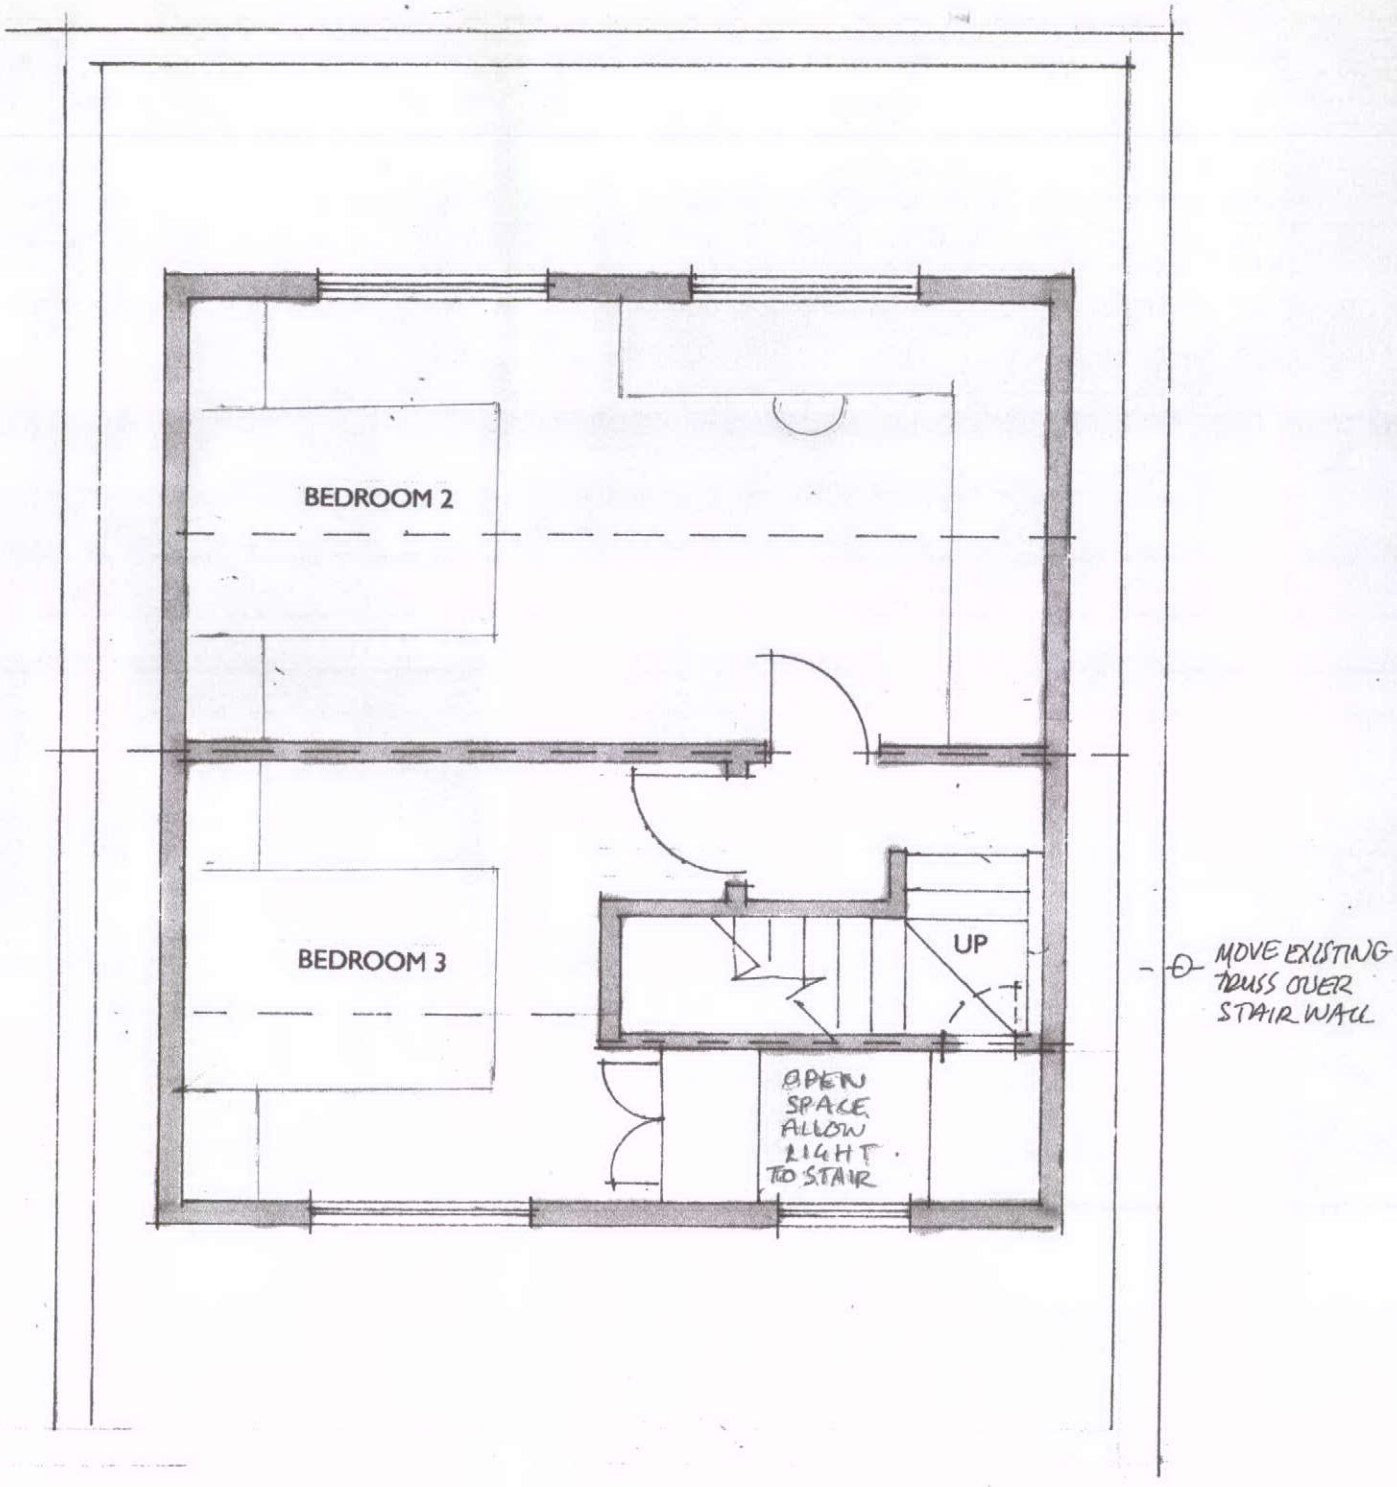

10 FALCON CLOSE, NEW MILLS
FIRST FLOOR PLAN
PROPOSED OPTION 1
SCALE 1.50
DWG No.MC.5

Mel Cranm
01663 7458(
mel_cranmer@btinternet.cc